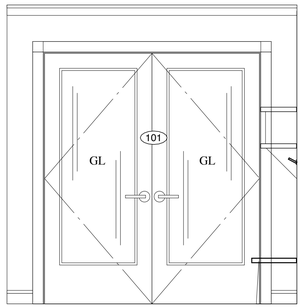

1 SOUTH ELEVATION
SCALE: 1/2" = 1'-0"

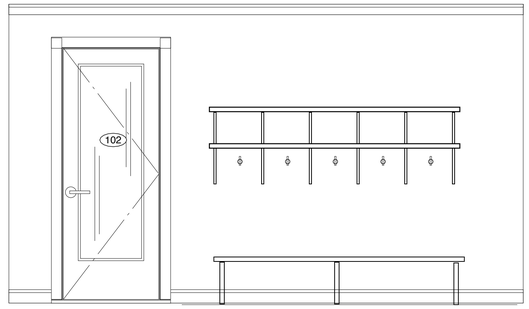

2 EAST ELEVATION
SCALE: 1/2" = 1'-0"

3 NORTH ELEVATION
SCALE: 1/2" = 1'-0"

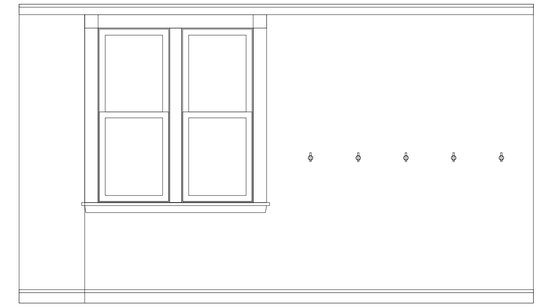

4 WEST ELEVATION
SCALE: 1/2" = 1'-0"

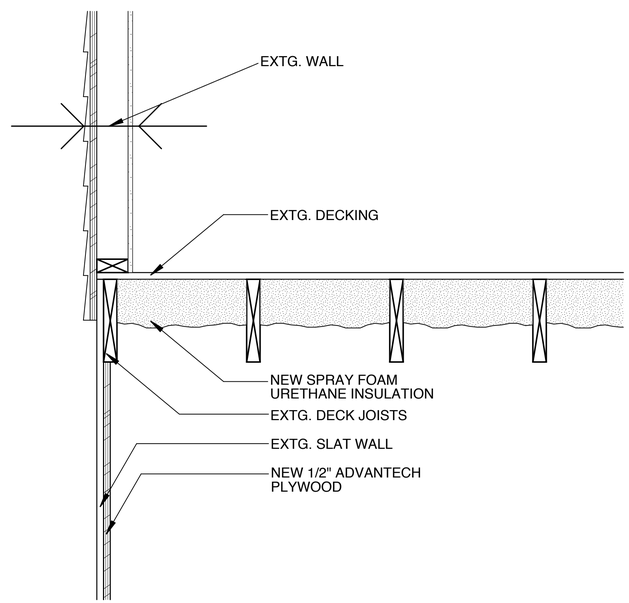

6 EXTG. DECK WEATHERIZATION
SCALE: 1 1/2" = 1'-0"

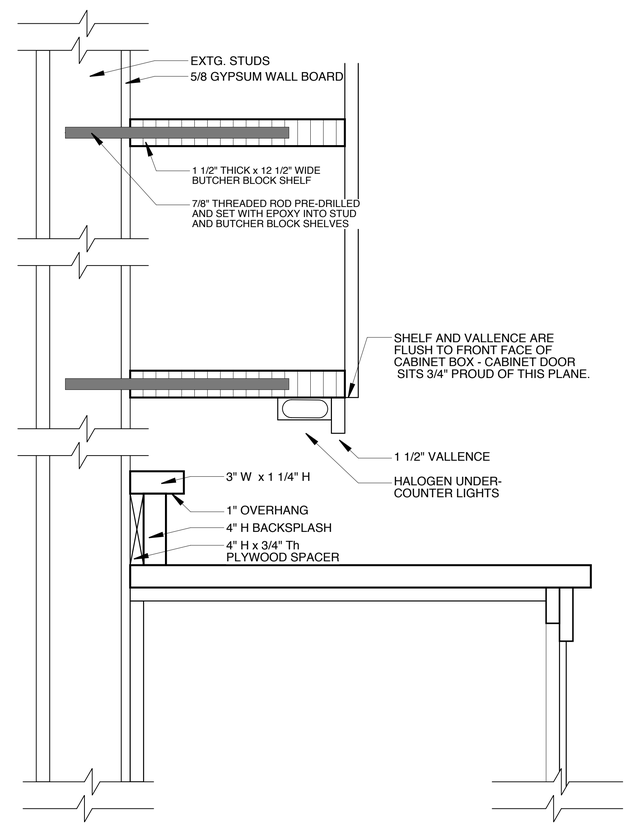

S SHELF SECTION BB
SCALE: 3" = 1'-0"

PROGRESS PRINT - JAN. 20, 2012

ARCHITECTURE
& INTERIORS
45 CASCO STREET
PORTLAND, MAINE 04101
207.699.2688 TEL
207.699.2611 FAX
davidhembreu architect.com

DHA

ISSUED FOR:	DATE
IN OFFICE REVIEW	7 / 26 / 11

CORBETT-PATTERNITI
RESIDENCE
104 FESSENDEN ROAD
PORTLAND, MAINE
DHA PROJ. # 20706

MUD ROOM ELEVATIONS
& DETAILS
SCALE: 1/2"=1'-0"

A5.3
DRAWING NO.