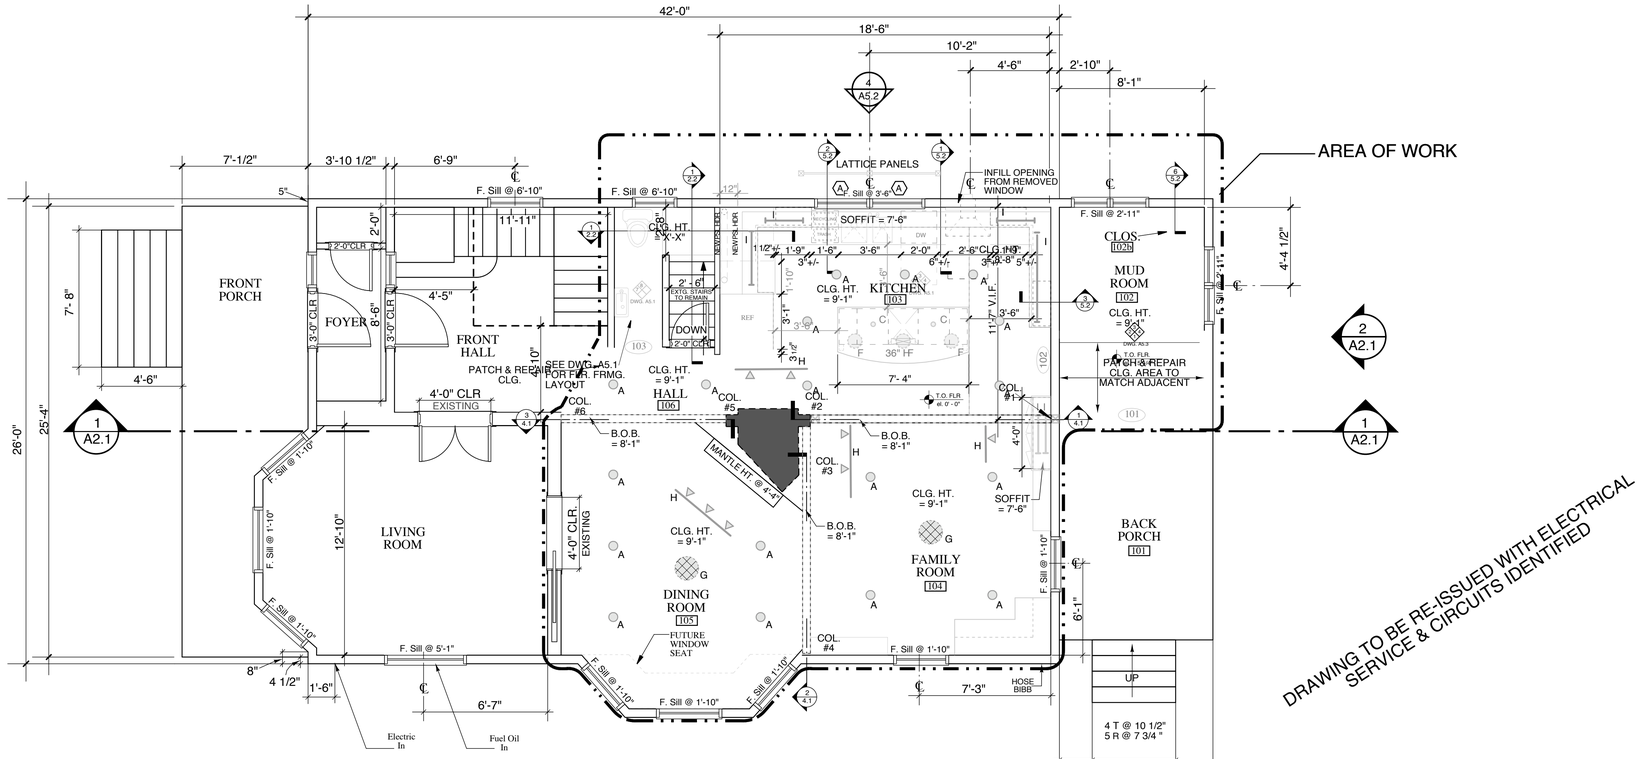

E1.1 FIRST FLOOR ELECTRICAL PLAN

SCALE: 1/4" = 1'-0"

DRAWING TO BE RE-ISSUED WITH ELECTRICAL SERVICE & CIRCUITS IDENTIFIED

ELECTRICAL LEGEND:

- Duplex Receptacle 110v
- Switched Duplex Receptacle 110v
- Receptacle 220 V
- WP Weather Duplex Outlet
- Light Fixture
- Wall Mounted Light Fixture
- PC Porcelain Light Fixture With Pull Chain
- Flourescent Fixture
- $ Single Pole Switch
- $3 3 Way Switch
- $ Single Pole Switch w/ Dimmer
- J Clng. Mounted "j" Box For Fan/light
- F Ceiling Mounted Exhaust Fan
- F Wall Mounted Exhaust Fan
- TEL. Telephone Outlet
- DATA Telephone Outlet
- CABLE Telephone Outlet
- d Smoke Detector
- Electrical Panel
- Disconnect Switch

LIGHTING TYPES

TYPE A	DOWN LIGHT
TYPE B	DOWN LIGHT
TYPE C	DOWN LIGHT- PIN POINT
TYPE D	WALL WASHER
TYPE E	WALL WASHER- LOW VOLTAGE
TYPE F	PENDANT
TYPE G	PENDANT
TYPE H	TRACK LIGHTING
TYPE I	UNDERCABINET HALOGEN
TYPE J	UTILITY LIGHT

ARCHITECTURE & INTERIORS
45 CASCO STREET
PORTLAND, MAINE 04101
207.699.2688 TEL
207.699.2611 FAX
davidhembreuarchitect.com

DHA

ISSUED FOR:	DATE
IN OFFICE REVIEW	7 / 26 / 11

CORBETT-PATTERNITI RESIDENCE

104 FESSENDEN ROAD
PORTLAND, MAINE

DHA PROJ. # 20706

FIRST FLOOR ELECTRICAL PLAN

SCALE: 1/4"=1'-0"

E1.1

DRAWING NO.