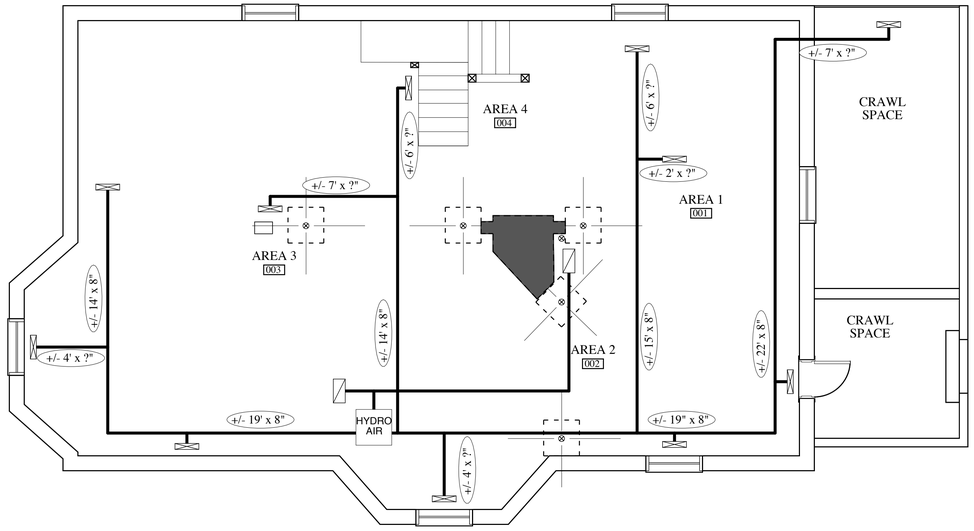

P1.0 BASEMENT PLUMBING PLAN
SCALE: 1/4" = 1'-0"

ARCHITECTURE
& INTERIORS
45 CASCO STREET
PORTLAND, MAINE 04101
207.699.2688 TEL
207.699.2611 FAX
dovdhembreuarchitect.com

DHA

ISSUED FOR:	DATE
IN OFFICE REVIEW	7/26/11

CORBETT-PATTERNITI
RESIDENCE
104 FESSENDEN ROAD
PORTLAND, MAINE
DHA PROJ. # 20706

BASEMENT PLUMBING PLAN
SCALE: 1/4"=1'-0"

P1.0
DRAWING NO.