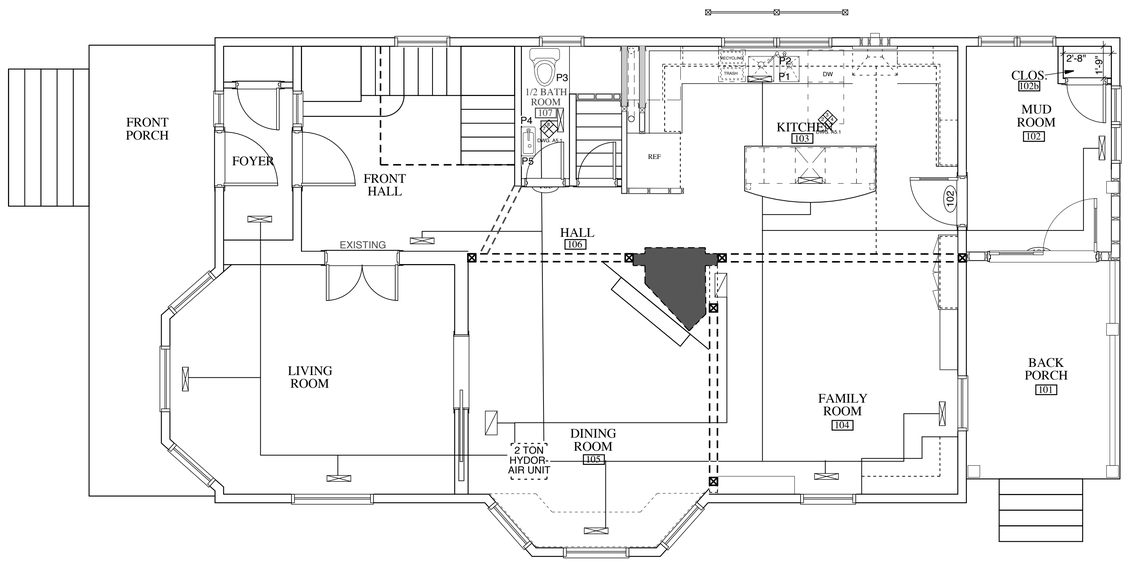

P1.1 FIRST FLOOR PLUMBING PLAN

SCALE: 1/4" = 1'-0"

PLUMBING KEY

P1 = KITCHEN SINK / OWNER TO SELECT

P2 = KITCHEN SINK FAUCET / OWNER TO SELECT

P3 = TOILET / MFR. = TOTO, OWNER TO SELECT MODEL

P4 = SMALL HAND SINK / OWNER TO SELECT

P5 = SINK FAUCET / OWNER TO SELECT

NOTE; HYDRO AIR UNIT AND SUPPLY/RETURN DUCTWORK IS LOCATED IN BASEMENT

ARCHITECTURE & INTERIORS
45 CASCO STREET
PORTLAND, MAINE 04101
207.699.2688 TEL
207.699.2611 FAX
davidhembrearchitect.com

DHA

ISSUED FOR:	DATE
IN OFFICE REVIEW	7/26/11

CORBETT-PATTERNITI RESIDENCE

104 FESSENDEN ROAD
PORTLAND, MAINE

DHA PROJ. # 20706

FIRST FLOOR PLUMBING PLAN

SCALE: 1/4"=1'-0"

P1.1

DRAWING NO.