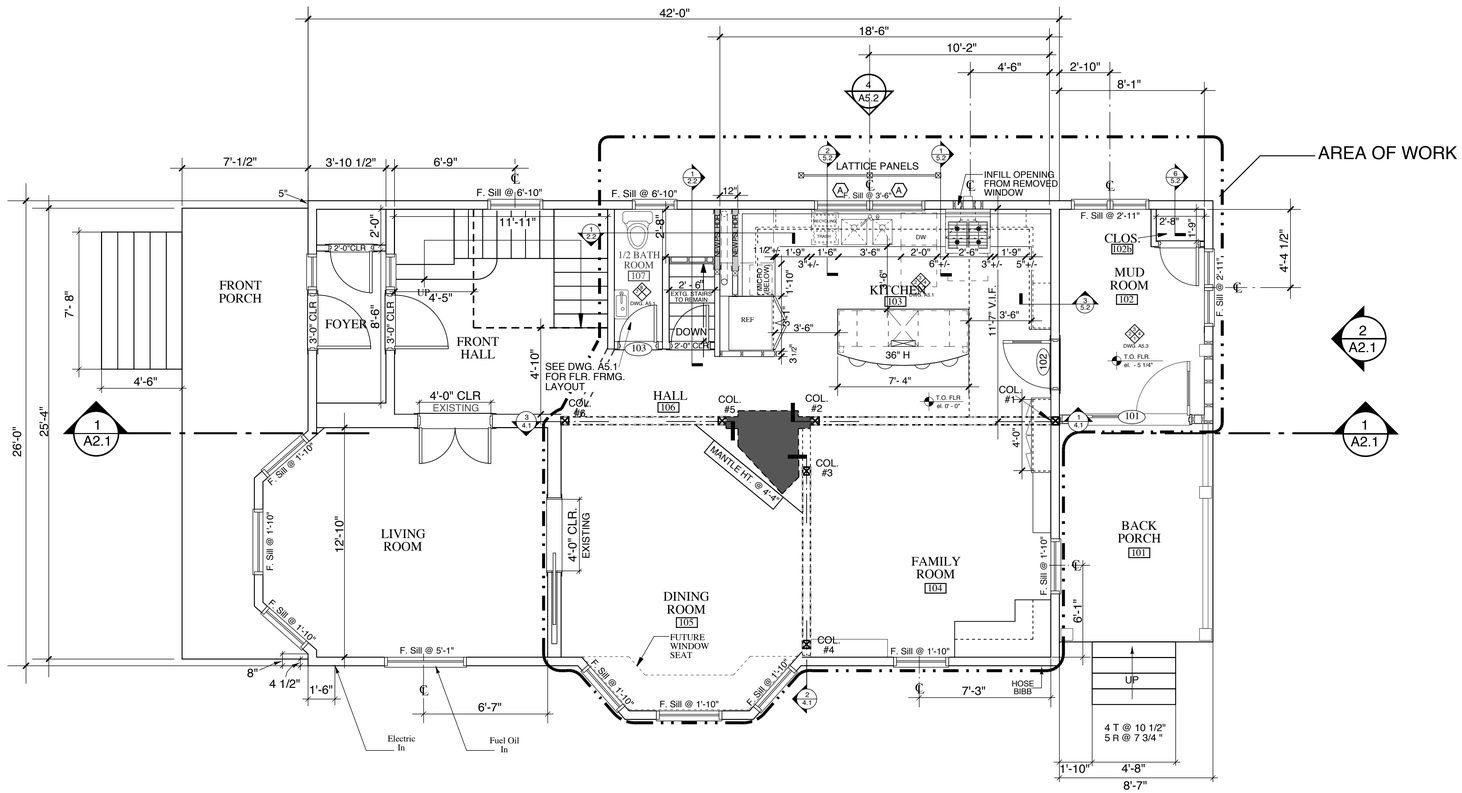

A1.1 FIRST FLOOR PLAN
SCALE: 1/4" = 1'-0"

NORTH

ARCHITECTURE & INTERIORS
45 CASCO STREET
PORTLAND, MAINE 04101
207.699.2688 TEL
207.699.2611 FAX
dovidhembrearchitect.com

DHA

ISSUED FOR: | DATE
IN OFFICE REVIEW | 7/26/11

CORBETT-PATTERNITI RESIDENCE
104 FESSENDEN ROAD
PORTLAND, MAINE
DHA PROJ. # 20706

FIRST FLOOR PLAN
SCALE: 1/4"=1'-0"

A1.1
DRAWING NO.