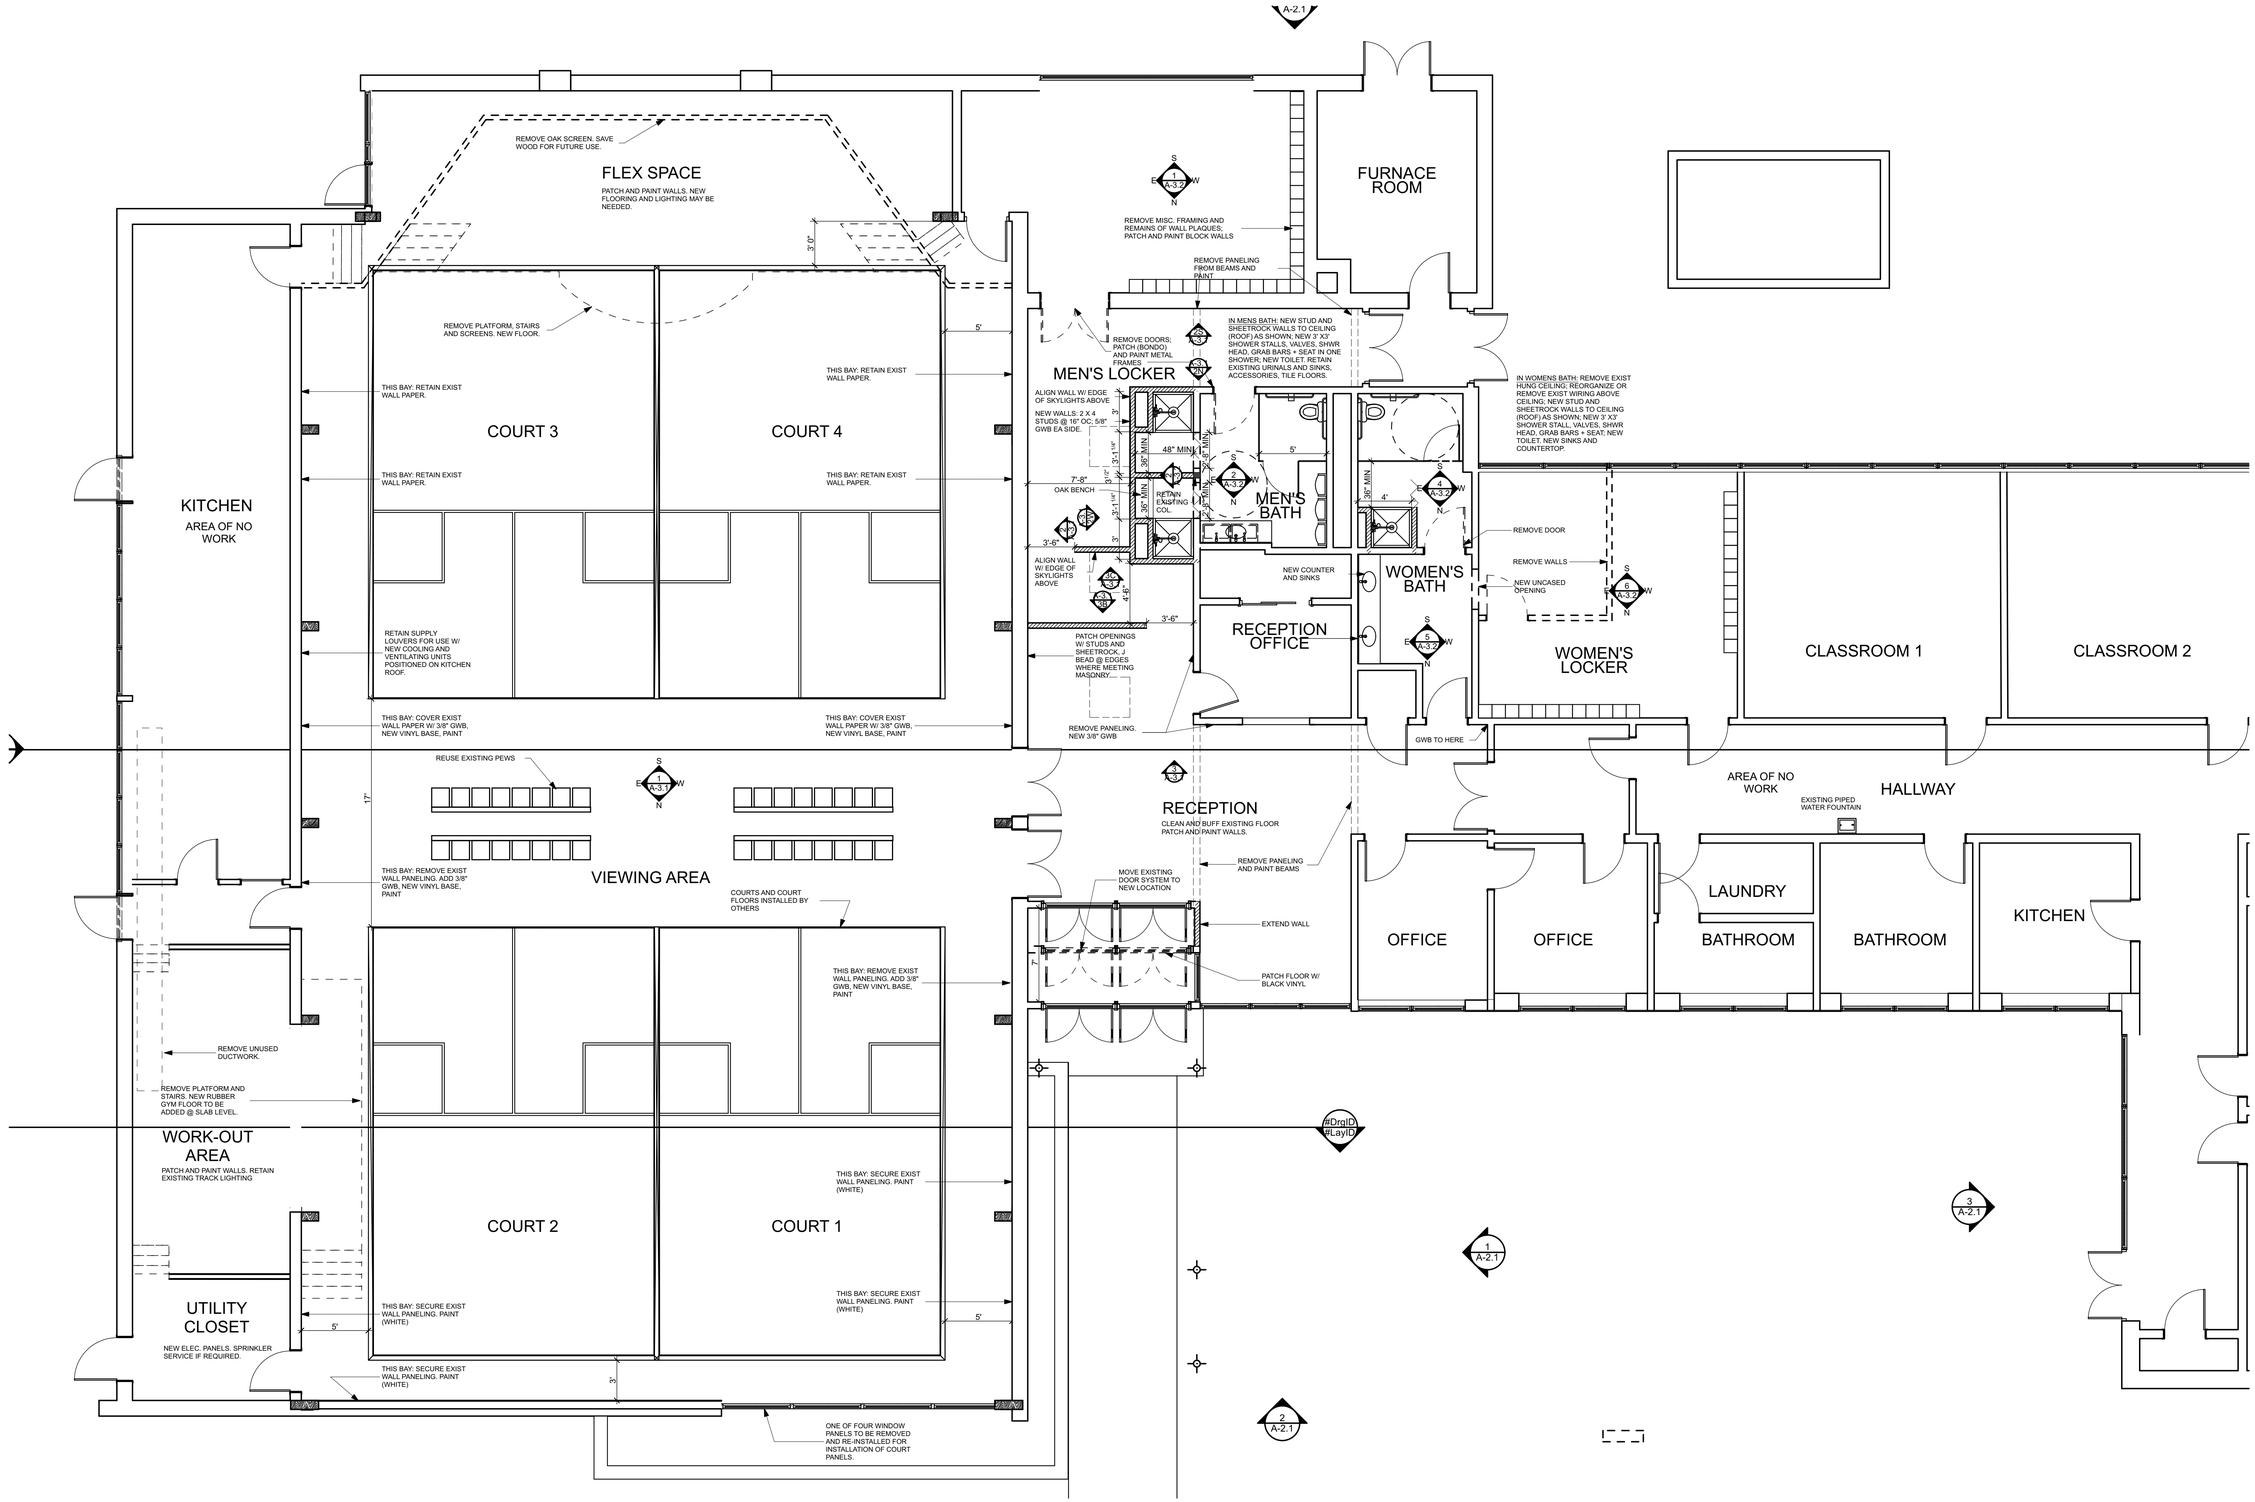

1 A-1.1 **1ST FLOOR PLAN**

SCALE: 3/16" = 1'-0"

PORTLAND COMMUNITY SQUASH

PORTLAND MAINE

58 ALDER ST.

LICENSED ARCHITECT JOHN W. WHIPPLE No. 899 STATE OF MAINE

WHIPPLE | CALLENDER ARCHITECTS

136 PLEASANT AVE.
PORTLAND, ME 04103
P 207.775.2696
F 207.775.3631
www.whipplecallender.com

MARK	DATE	DESCRIPTION

DATE: 8/8/16

CHECKED BY: JWW/NPC

DRAWN BY: JWW/NPC

JOB: PCS

SHEET TITLE:

A-1.1

THIS DRAWING IS AN INSTRUMENT OF SERVICE AND SHALL REMAIN THE PROPERTY OF WHIPPLE CALLENDER ARCHITECTS. IT SHALL NOT BE USED FOR ANY OTHER PURPOSE THAT FOR WHICH IT IS SPECIFICALLY FURNISHED