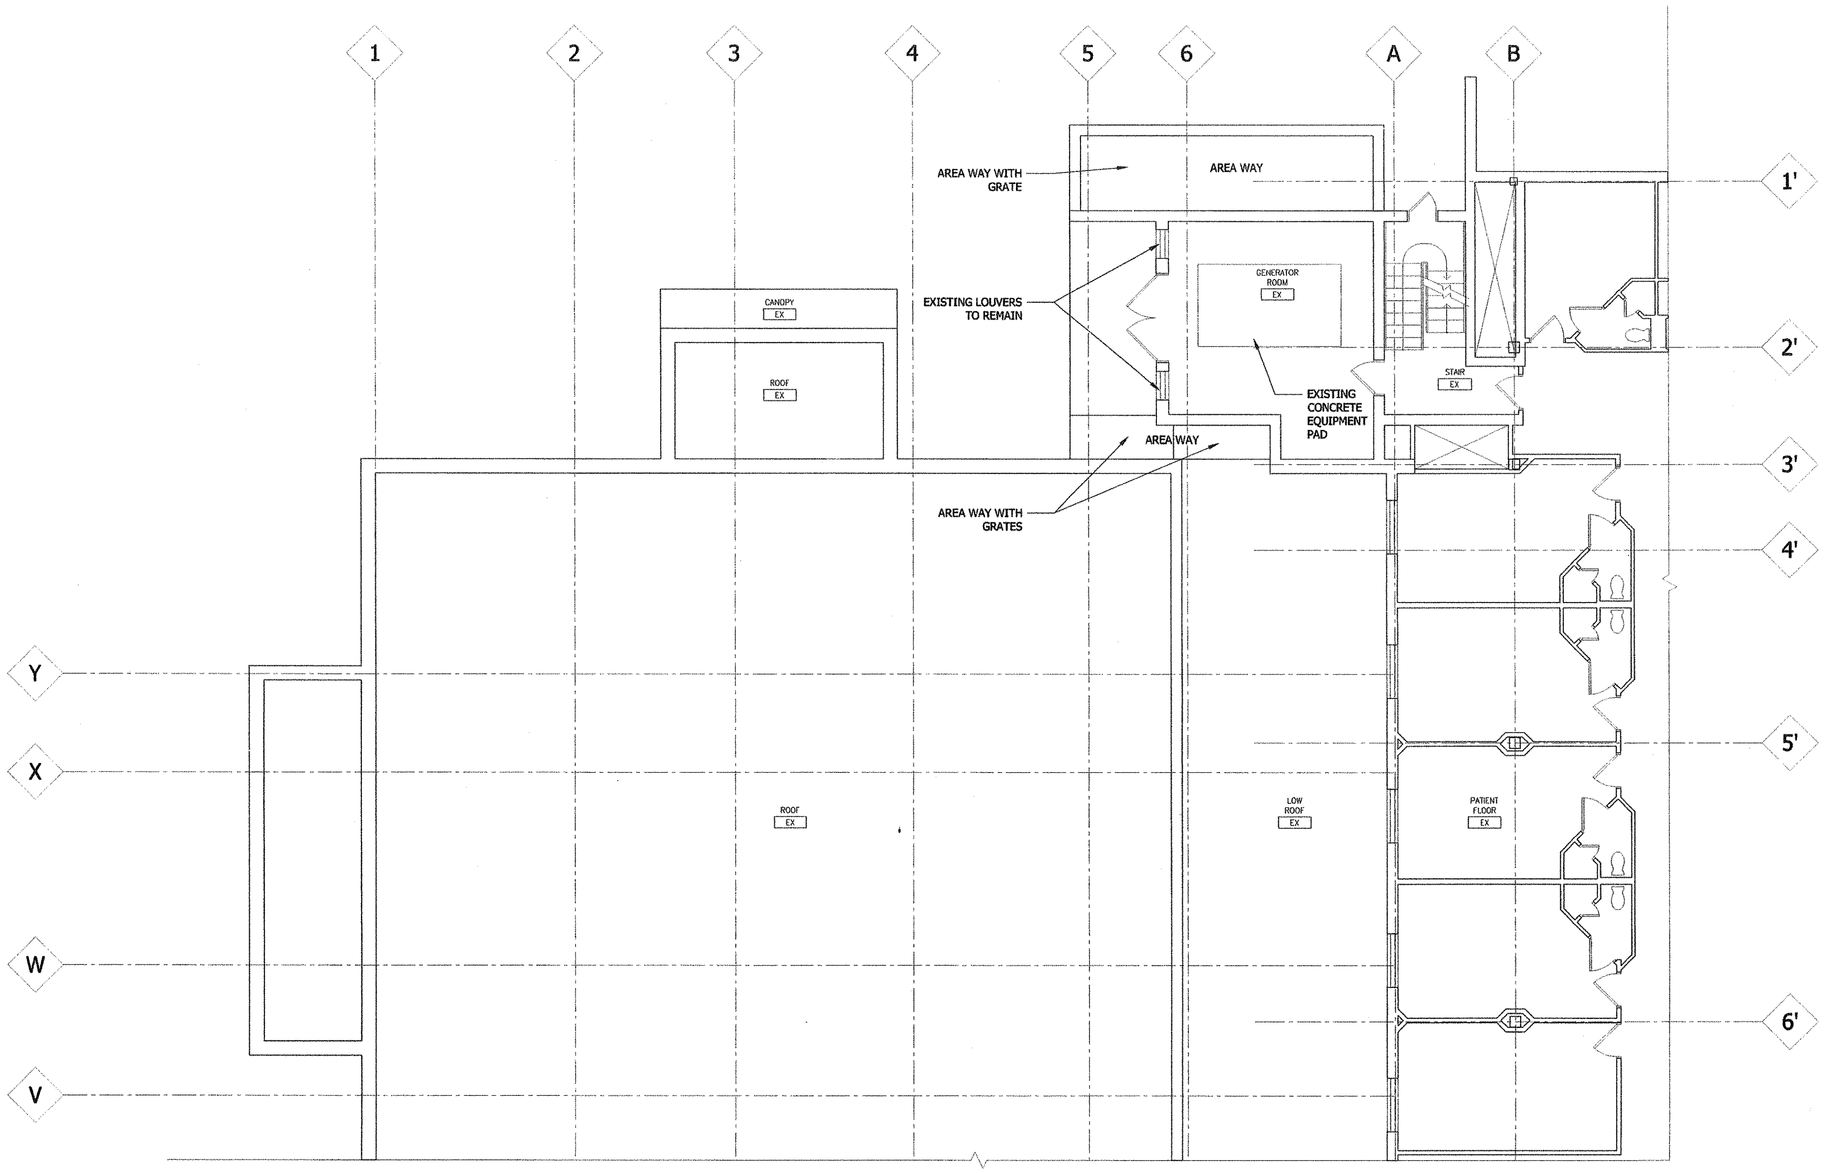

A | EXISTING PARTIAL FIRST FLOOR PLAN
SCALE: 1/8" = 1'-0"
REFER TO:

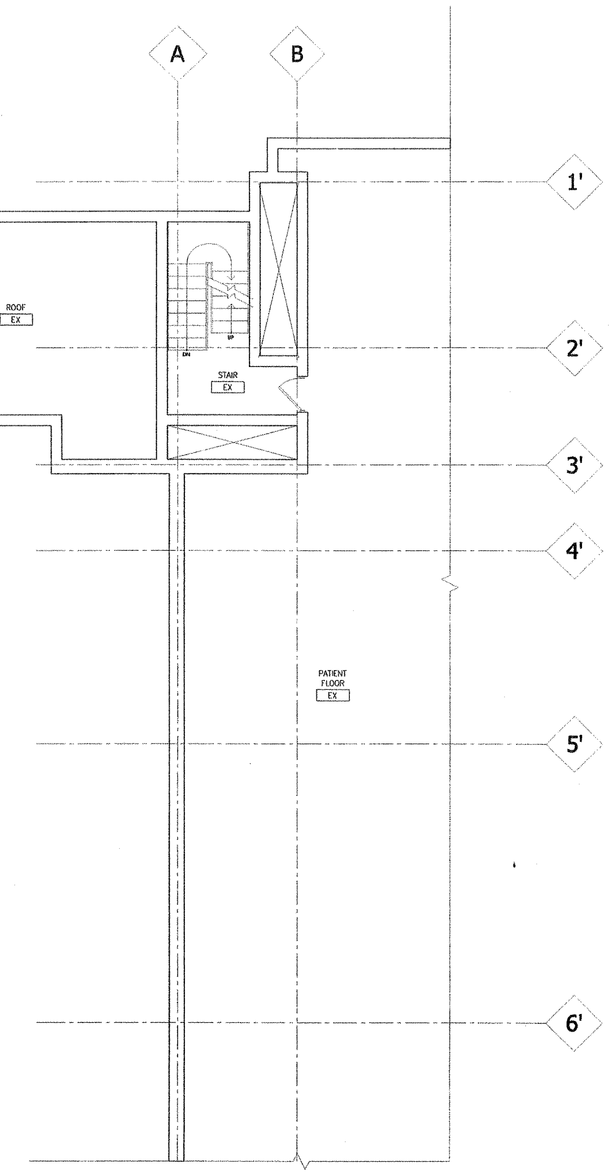

B | EXISTING PARTIAL ROOF PLAN
SCALE: 1/8" = 1'-0"
REFER TO:

Maine Medical Center
centered around you

Generator MV Gear Replacement

DAI
DiGIORGIO ASSOCIATES INC.

ARCHITECTURE
PLANNING
INTERIOR DESIGN
ENGINEERING

BOSTON
225 FRIEND STREET
BOSTON, MA 02114
TEL. 617.723.7100
FAX. 617.723.9113

MAINE
484 MAINE AVE., SUITE 2B
FARMINGDALE, ME 04344
TEL. 207.582.2400
FAX. 207.582.8320

MID-ATLANTIC REGION
46169 WESTLAKE DR., SUITE 320
POTOMAC FALLS, VA 20165
TEL. 703.421.5600
FAX. 703.421.5669

CONSULTANT:

ISSUE:

LETTER:	DATE:	DESCRIPTION:
A	05/11/09	OWNER REVIEW
B	08/13/09	ISSUE FOR BID

REVISION:

NO:	DATE:	DESCRIPTION:

KEY PLAN:

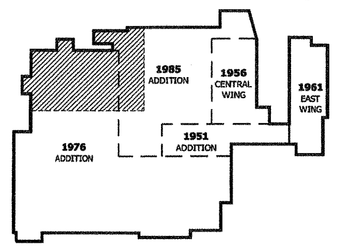

DRAWING TITLE:
EXISTING PARTIAL FIRST FLOOR AND ROOF PLAN

DRAWN BY: AL
CHECKED BY: DP
SCALE: 1/8"=1'-0"
PROJECT NO.: 93274.00

SEAL:

DRAWING NO.:
A-103

CAD FILE NAME:
K:\93274.00\CADD\Current-(proj-team)\Sheets\93274.00-A-103.dwg