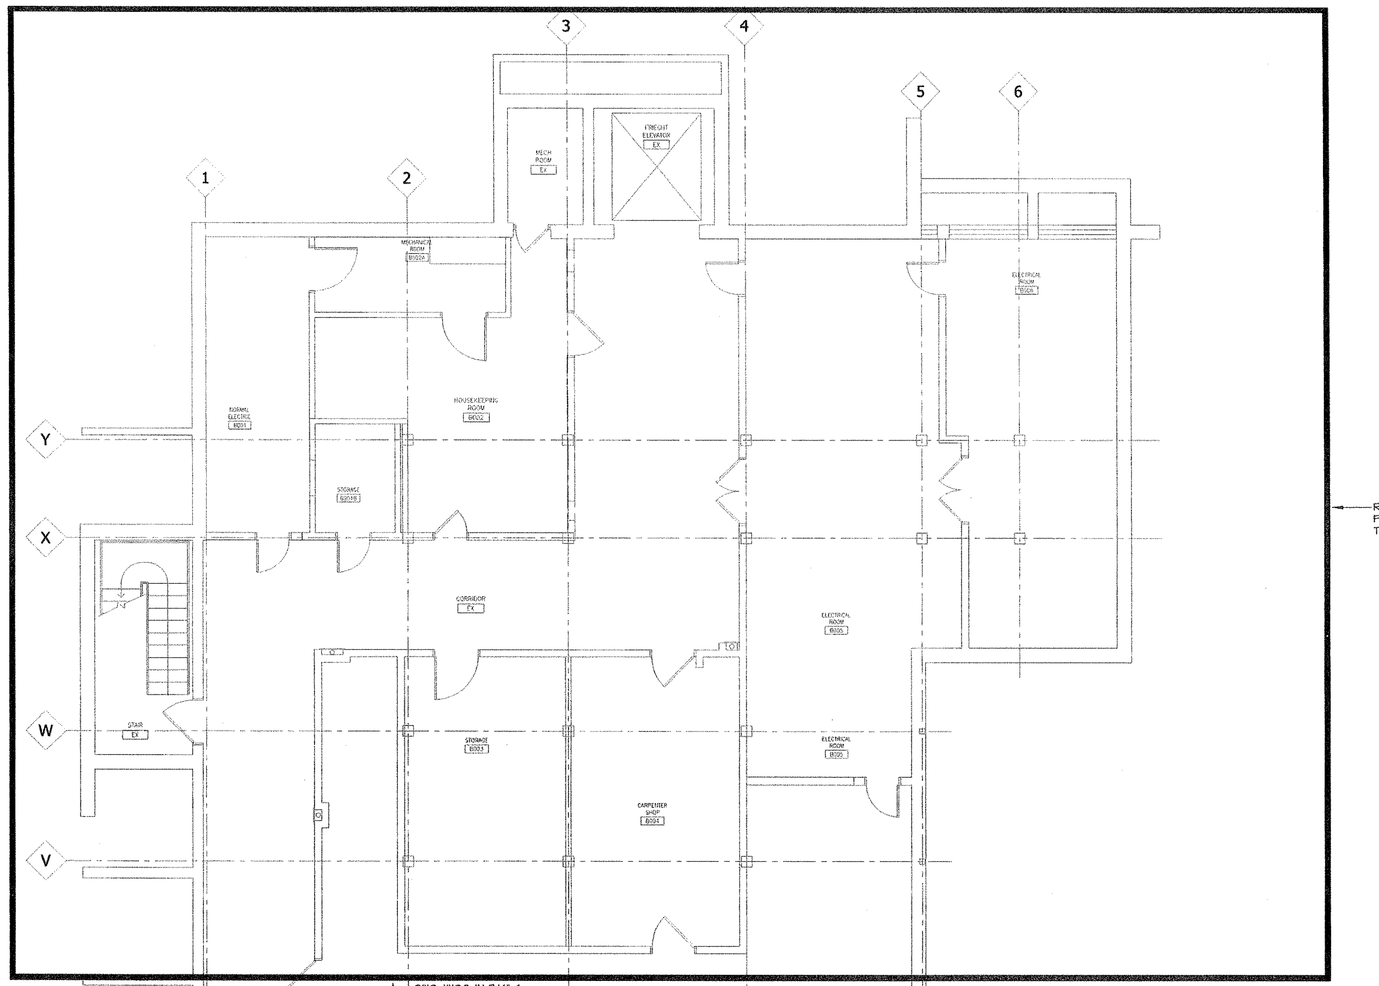

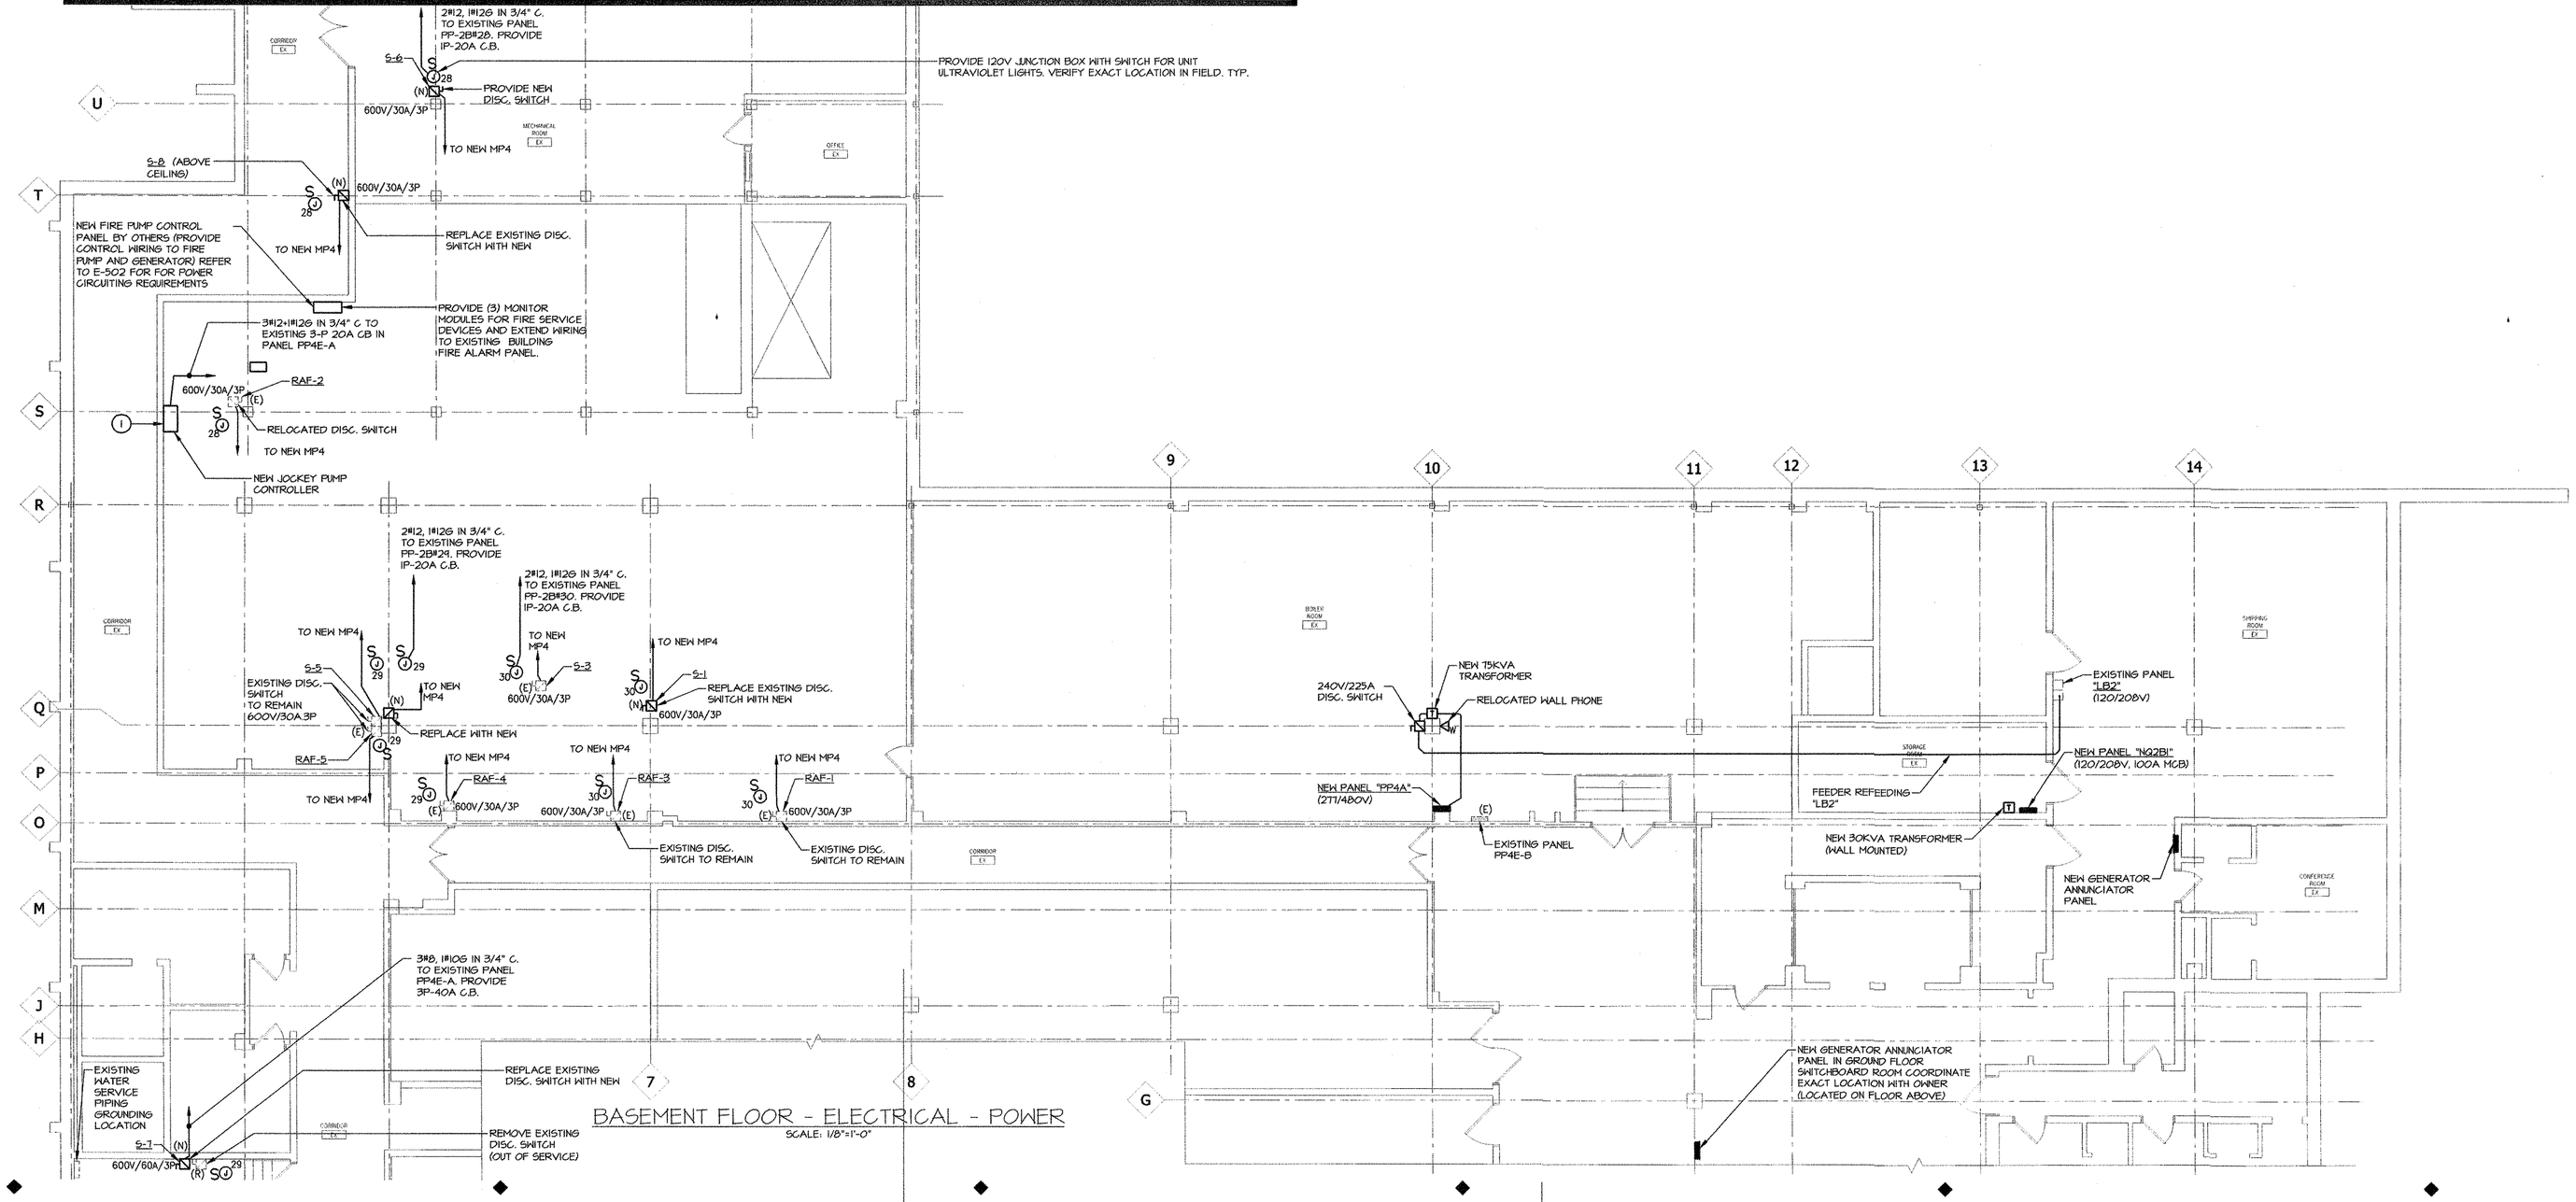

BASEMENT FLOOR - ELECTRICAL - POWER

SCALE: 1/8"=1'-0"

DRAWING E-301 NUMBERED NOTES

1. PROVIDE CONNECTION FROM JOCKEY PUMP CONTROLLER TO JOCKEY PUMP IF JOCKEY PUMP IS REPLACE UNDER MECHANICAL. ADD/ALTERNATE PROVIDE CONNECTION FROM JOCKEY PUMP CONTROLLER TO NEW JOCKEY PUMP AS REQUIRED.

Maine Medical Center

centered around you

Generator MV Gear Replacement

DAI

DIGIORGIO ASSOCIATES INC.

ARCHITECTURE
PLANNING
INTERIOR DESIGN
ENGINEERING

BOSTON
225 FRIEND STREET
BOSTON, MA 02114
TEL. 617.723.7100
FAX. 617.723.9113

MAINE
484 MAINE AVE., SUITE 2B
FARMINGDALE, ME 04344
TEL. 207.582.2400
FAX. 207.582.8320

MID-ATLANTIC REGION
46189 WESTLAKE DR., SUITE 320
POTOMAC FALLS, VA 20165
TEL. 703.421.5600
FAX. 703.421.5669

CONSULTANT:

ISSUE:

LETTER:	DATE:	DESCRIPTION:
A	05/08/09	100% OWNER REVIEW SET
B	08/13/09	ISSUED FOR BID

REVISION:

NO:	DATE:	DESCRIPTION:

KEY PLAN:

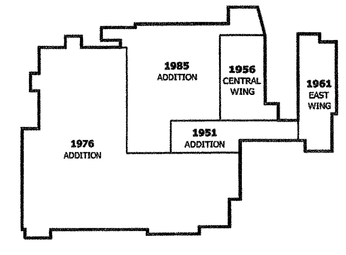

DRAWING TITLE:
BASEMENT ELECTRICAL POWER

DRAWN BY: MEB	SEAL:
CHECKED BY: AG	
SCALE: AS NOTED	
PROJECT NO.: 093274.00.E	

DRAWING NO.:
E-301

CAD FILE NAME:
N:\Dwg - Engineering\093274.00.E MMC - Generator - MV Gear Replacement\Project Sheets\Drawing Set\Electrical\E-301.dwg

Monday, August 31, 2009 - 1:35:40 PM - mbenner