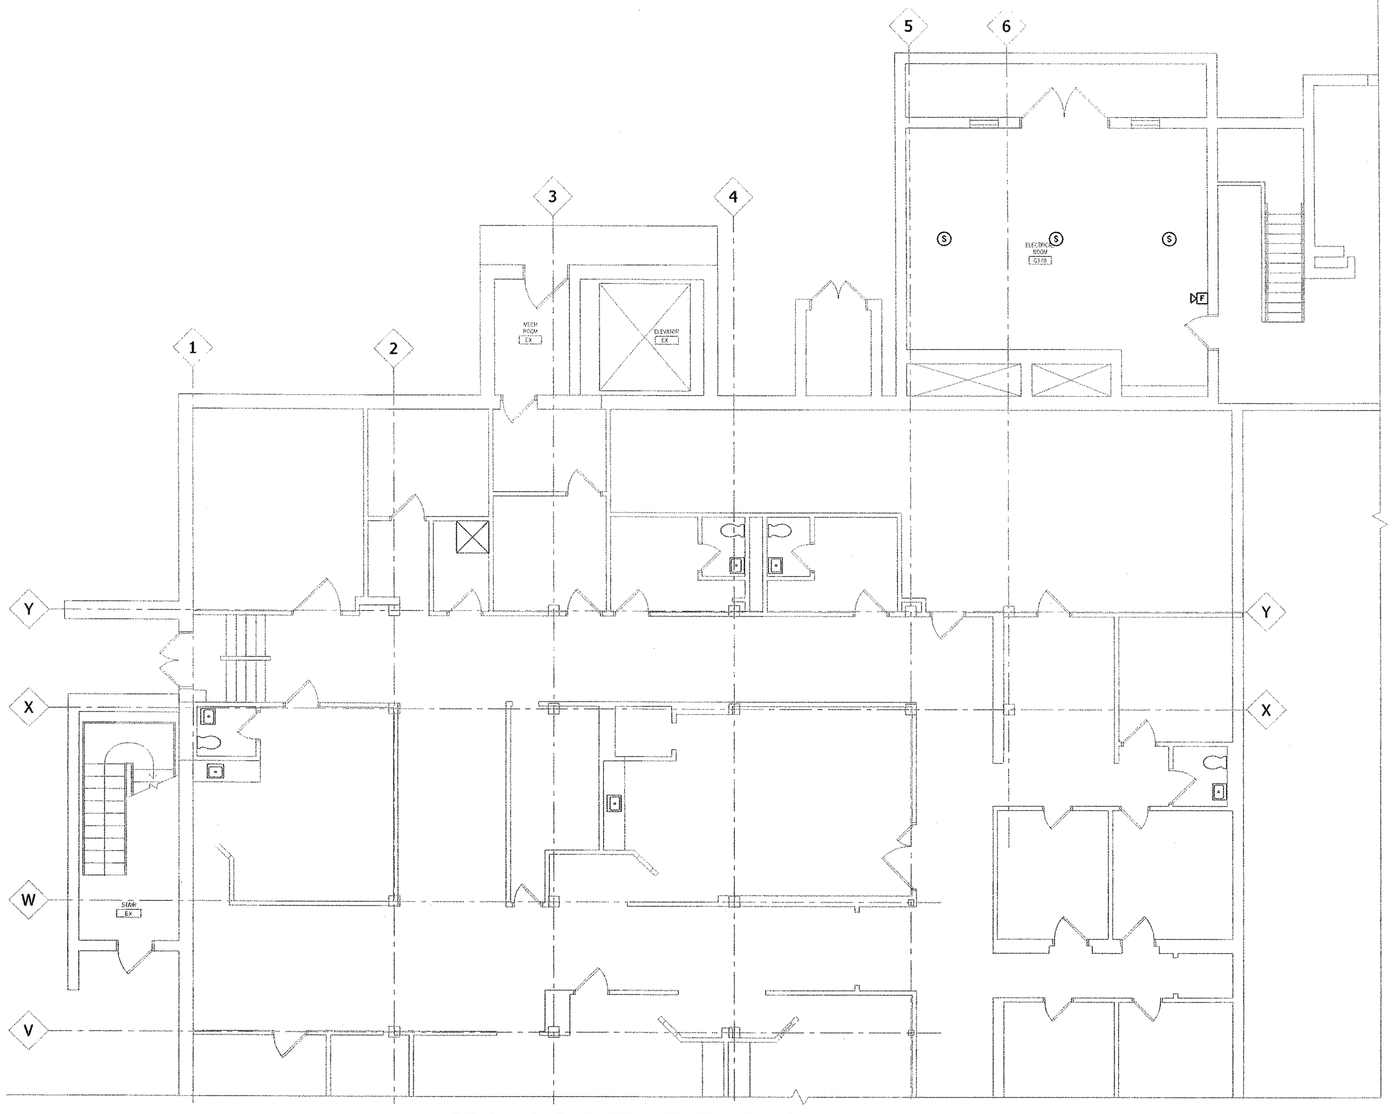

GROUND FLOOR - ELECTRICAL - SYSTEM

SCALE: 1/8"=1'-0"

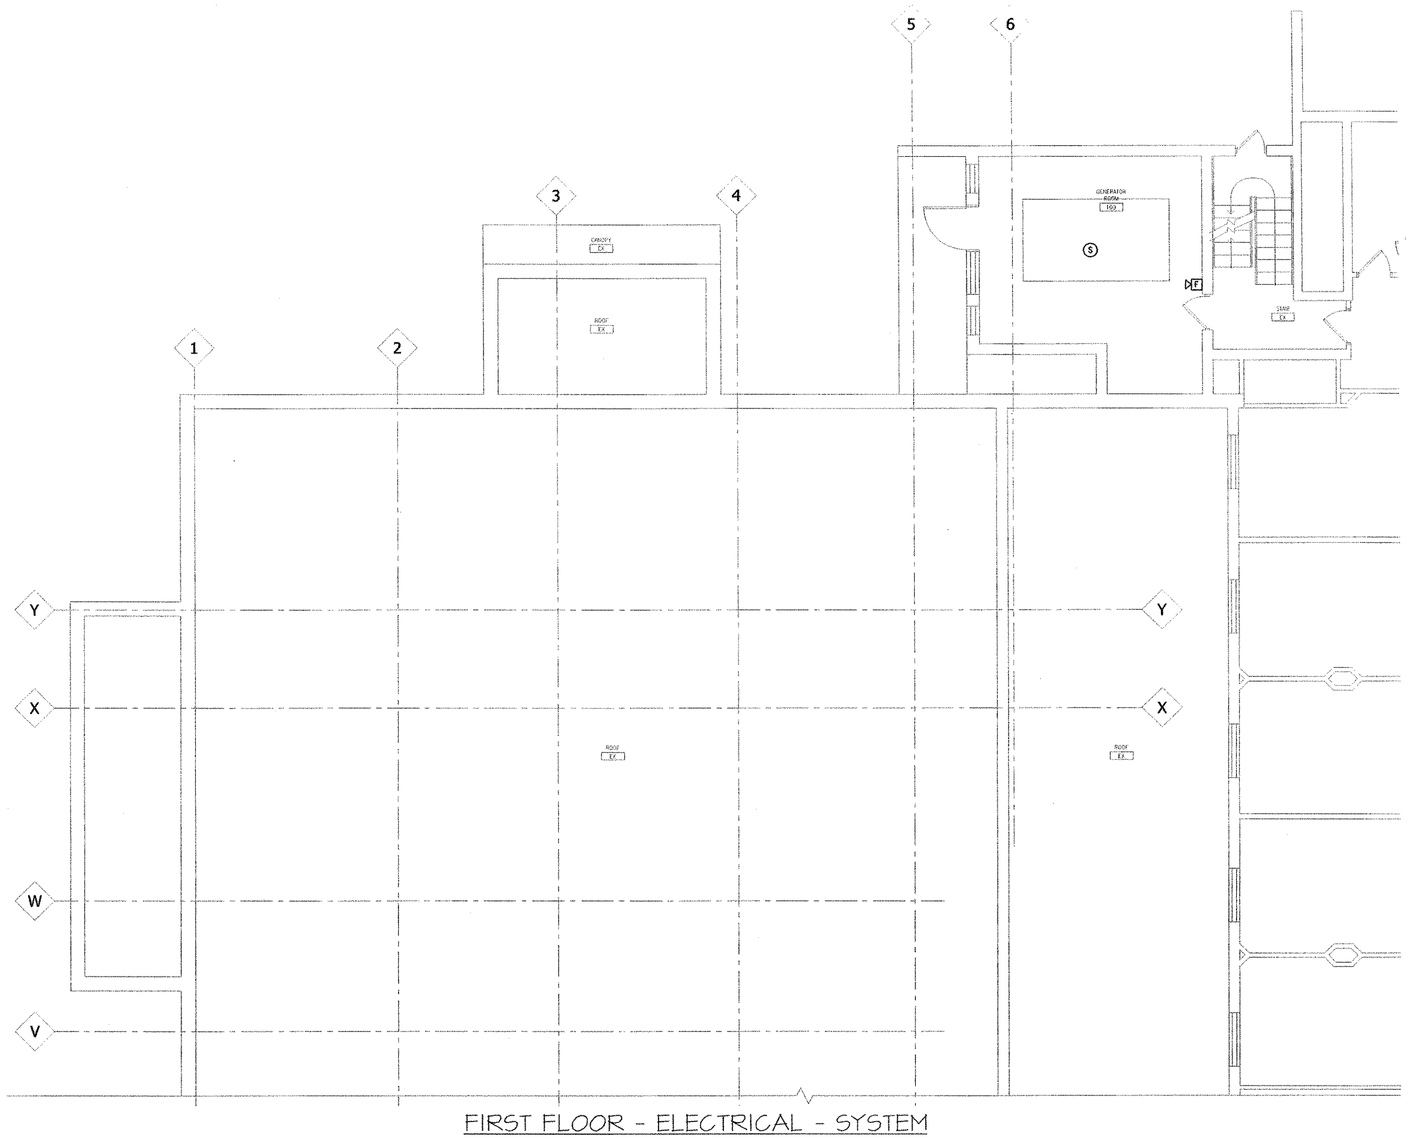

FIRST FLOOR - ELECTRICAL - SYSTEM

SCALE: 1/8"=1'-0"

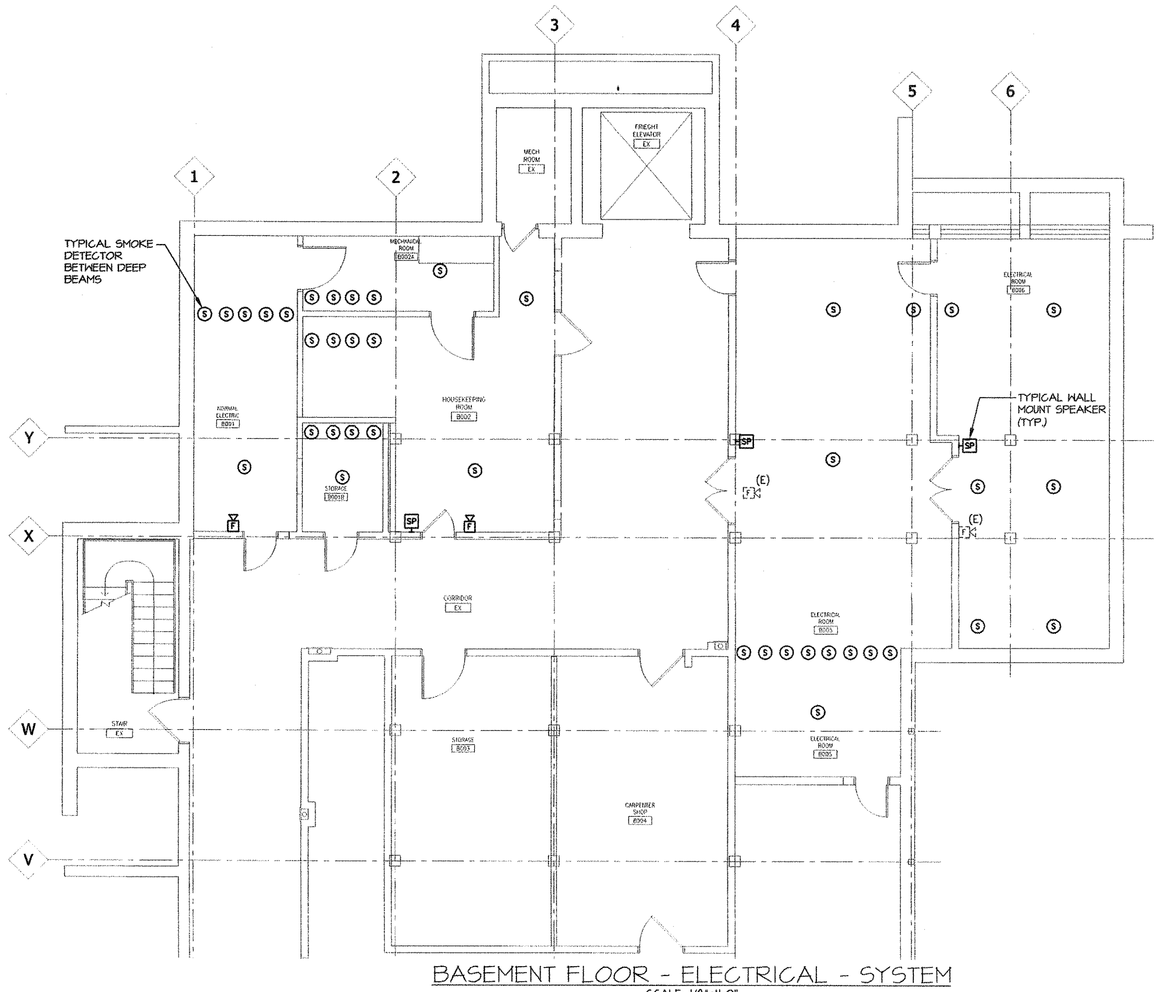

BASEMENT FLOOR - ELECTRICAL - SYSTEM

SCALE: 1/8"=1'-0"

Monday, August 31, 2009 - 1:35:25 PM - mbenner

Maine Medical Center

centered around you

Generator MV Gear Replacement

DAI

DiGIORGIO ASSOCIATES INC.

ARCHITECTURE
PLANNING
INTERIOR DESIGN
ENGINEERING

BOSTON
225 FRIEND STREET
BOSTON, MA 02114
TEL. 617.723.7100
FAX. 617.723.9113

MAINE
484 MAINE AVE., SUITE 2B
FARMINGDALE, ME 04344
TEL. 207.582.2400
FAX. 207.582.8320

MID-ATLANTIC REGION
46169 WESTLAKE DR., SUITE 320
POTOMAC FALLS, VA 20165
TEL. 703.421.5600
FAX. 703.421.5669

CONSULTANT:

ISSUE:

LETTER:	DATE:	DESCRIPTION:
A	05/08/09	100% OWNER REVIEW SET
B	08/13/09	ISSUED FOR BID

REVISION:

NO:	DATE:	DESCRIPTION:

KEY PLAN:

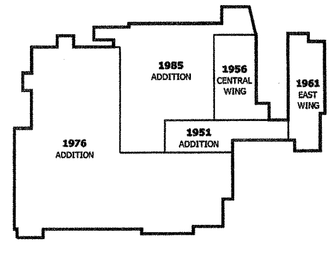

DRAWING TITLE:

BASEMENT, GROUND & FIRST FLOOR ELECTRICAL SYSTEM

DRAWN BY: MEB

CHECKED BY: AG

SCALE: AS NOTED

PROJECT NO.: 093274.00.E

SEAL:

DRAWING NO.:

E-401

CAD FILE NAME:
R:\Dwg - Engineering\093274.00.E MMC - Generator - MV Gear Replacement\Project\Sheets\Drawing Set\Electrical\E-401.dwg