DOOR & FRAME SCHEDULE

DOOR #	ROOM NO / ROOM NAME	DOOR		FRAME		HDWR	RATING	REMARKS
		TYPE	SIZE	TYPE	JAMB			
100A	100 / GENERATOR ROOM	1A	4'-0"	5	-	5	-	VERIFY EXISTING M.O.
100B	100 / GENERATOR ROOM	1	3'-0"	1	5/6	1	90 MIN	VERIFY EXISTING M.O.
B001	B001 / ELECTRIC ROOM	1	3'-0"	1	5/6	2	45 MIN	VERIFY EXISTING M.O.
B001	B001 / ELECTRIC ROOM	1	4'-0"	1	5/6	1	45 MIN	VERIFY EXISTING M.O.
B001B	B001B / STORAGE	1	3'-0"	1	3/4	2	45 MIN	-
B002AA	B002A / MECHANICAL ROOM	1	4'-0"	1	3/4	1	45 MIN	-
B002AB	B002A / MECHANICAL ROOM	1	4'-0"	1	3/4	1	45 MIN	-
B003	B003 / KITCHEN STORAGE	1	4'-0"	1	3/4	2	45 MIN	-
B005A	B005 / ELECTRICAL ROOM	2	6'-0"	2	5/6	3	45 MIN	VERIFY EXISTING M.O.
B005A	B005 / ELECTRICAL ROOM	8	6'-0"	2	5/6	3	90 MIN	VERIFY EXISTING M.O.
B005B	B005 / ELECTRICAL ROOM	1	3'-0"	1	3/4	1	90 MIN	-
B005C	B005 / ELECTRICAL ROOM	2	6'-0"	2	5/6	3	90 MIN	VERIFY EXISTING M.O.
B005C	B005 / ELECTRICAL ROOM	1	6'-0"	1	5/6	3	45 MIN	VERIFY EXISTING M.O.
B005D	B005 / ELECTRICAL ROOM	1	3'-0"	1	5/6	1	90 MIN	VERIFY EXISTING M.O.
B006	B104 / ELECTRICAL ROOM	1	3'-0"	1	5/6	1	45 MIN	VERIFY EXISTING M.O.
G100A	G100 / ELECTRICAL ROOM	2A	8'-0"	EX	EX	4	-	VERIFY EXISTING DOOR LEAF SIZE
G100B	G100 / ELECTRICAL ROOM	1	3'-0"	1	5/6	1	90 MIN	VERIFY EXISTING M.O.

Heading 1
Hinges
RIM Exit Device
Cylinder
Closer
Silencers

Heading 2
Hinges
Lock Set, Lever Handle, (Storeroom function)
Cylinder
Closer
Silencers

Heading 3
Hinges
Exit Devices, Vertical Rods
Cylinders
Closer
Silencers

Heading 4
Hinges
Exit Devices, Vertical Rods
Cylinders
Mechanical Hold Open Closers
Silencers
Threshold
Weather Stripping

Heading 5
Hinges
Rim Exit Devices
Cylinders
Mechanical Hold Open Closers
Silencers
Threshold
Weather Stripping

1 DOOR, FRAME SCHEDULE AND HARDWARE SETS

SCALE: NTS

REFER TO: -

ROOM FINISH SCHEDULE

ROOM NO	ROOM NAME	FLOOR	BASE	WALLS	REMARKS
EX	ELECTRICAL ROOM	CONCRETE STAIN	VINYL	PAINT	
G100	ELECTRICAL ROOM	CONCRETE STAIN	VINYL	PAINT	
100	GENERATOR ROOM	CONCRETE STAIN	VINYL	PAINT	
B001	ELECTRIC ROOM	CONCRETE STAIN	VINYL	PAINT	CEILING - PAINT
B006	ELECTRICAL ROOM	CONCRETE STAIN	VINYL	PAINT	CEILING - PAINT
B001B	STORAGE	VCT	VINYL	PAINT	
B005	ELECTRICAL ROOM	CONCRETE STAIN	VINYL	PAINT	CEILING - PAINT
B002	HOUSEKEEPING ROOM	VCT	VINYL	PAINT	CEILING - PAINT
B002A	MECHANICAL ROOM	CONCRETE STAIN	VINYL	PAINT	CEILING - PAINT
B003	KITCHEN STORAGE	VCT	VINYL	PAINT	
B004	MAINTENANCE SHOP	VCT	VINYL	PAINT	

NOTES: WALL PAINT FINISHES INCLUDE 1 PRIME, 2 TOP COATS, ALL PREP AND PAINT INSTALLATION PER SELECTED MANUFACTURERS INSTRUCTIONS. -COLOR- AS SELECTED BY OWNER.

CONCRETE STAIN - CERTI-VEX CONCRETE STAIN BY VEXCON CHEMICAL INC. -COLOR- FRENCH GRAY.

2 ROOM FINISH SCHEDULE

SCALE: NTS

REFER TO: -

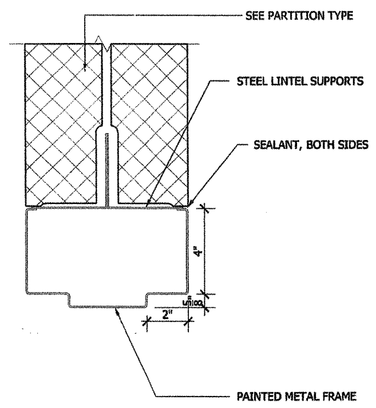

3 HEAD DETAIL - NEW MASONRY WALL

SCALE: 3"=1'-0"

REFER TO: DWG(S) A/###

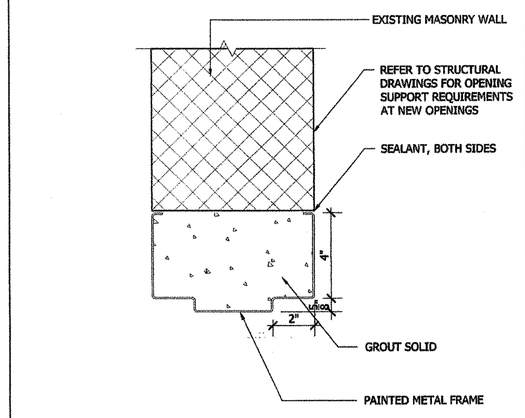

5 HEAD DETAIL - EXISTING MASONRY WALL

SCALE: 3"=1'-0"

REFER TO: DWG(S) A/###

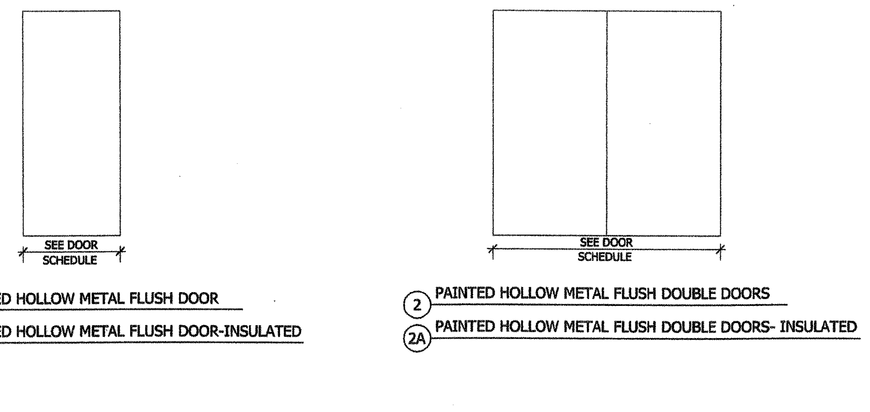

***NOTE: ALL METAL DOORS TO BE PAINTED, ALL WOOD DOORS TO HAVE CLEAR FACTORY FINISH

7 DOOR ELEVATIONS

SCALE: 3/8" = 1'-0"

REFER TO: DWG(S) A/###

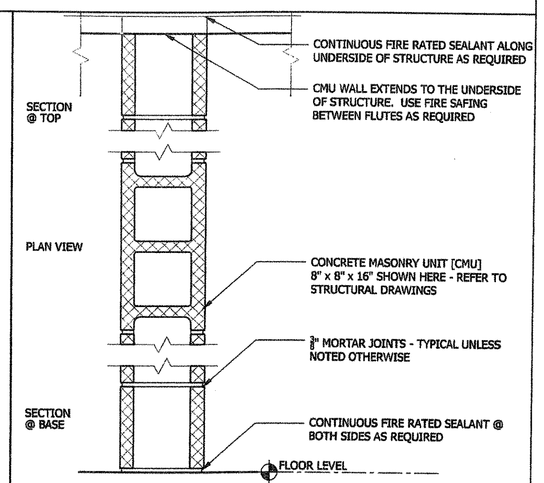

*ALL PENETRATIONS TO BE FIRESTOPPED

1 MASONRY PARTITION - 1 HOUR FIRE RATED
U.L. DESIGN No. U905

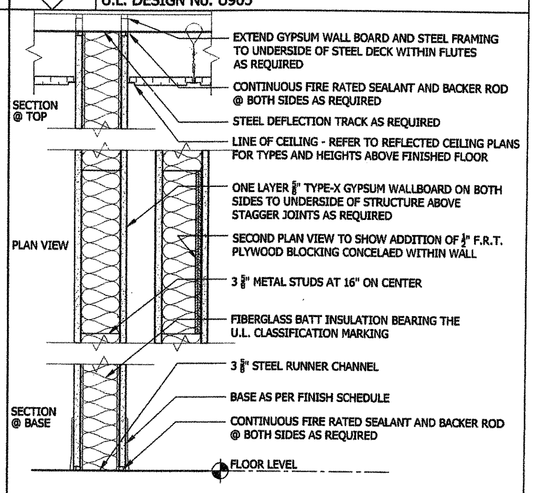

*ALL PENETRATIONS TO BE FIRE STOPPED

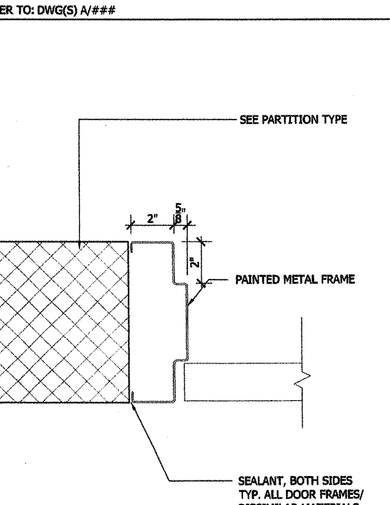

4 JAMB DETAIL - NEW MASONRY WALL

SCALE: 3"=1'-0"

REFER TO: DWG(S) A/###

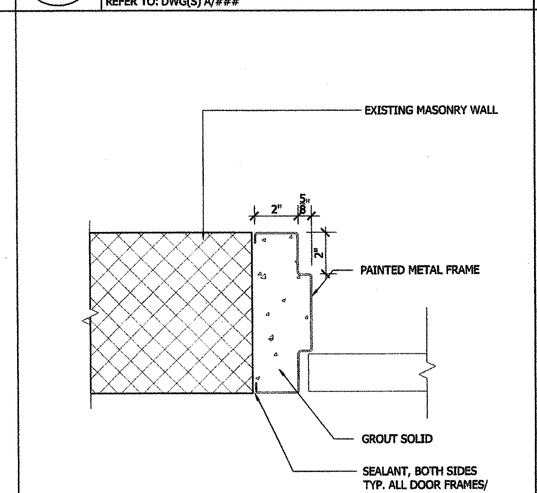

6 JAMB DETAIL - EXISTING MASONRY WALL

SCALE: 3"=1'-0"

REFER TO: DWG(S) A/###

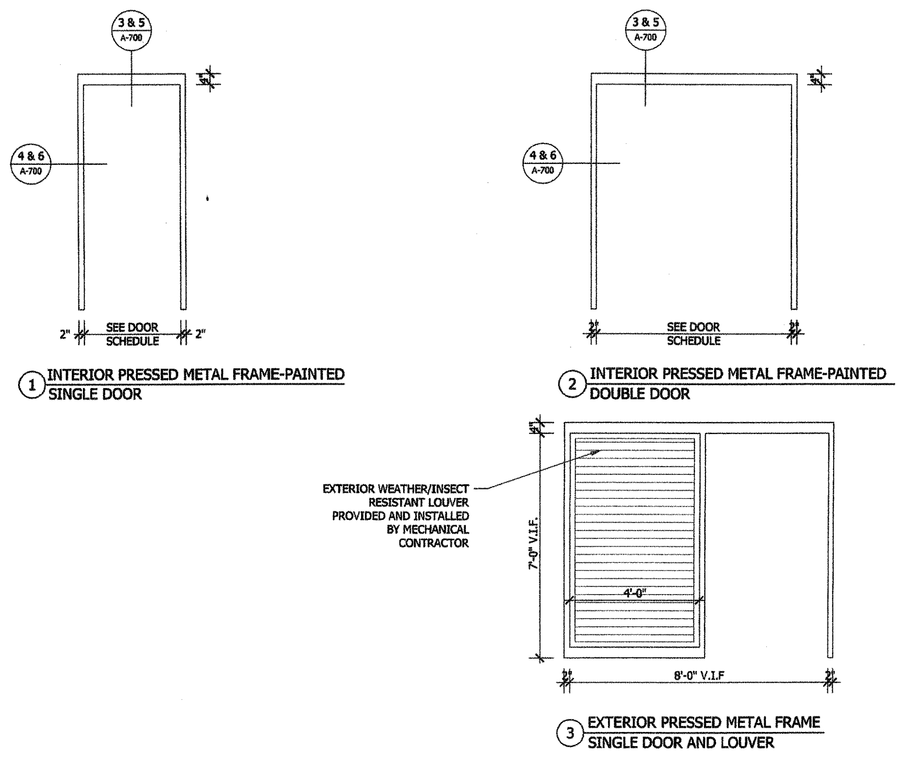

8 DOOR FRAME ELEVATIONS

SCALE: 3/8" = 1'-0"

REFER TO: DWG(S) A/###

2 ONE HOUR RATED PARTITION
U.L. DESIGN No. U465

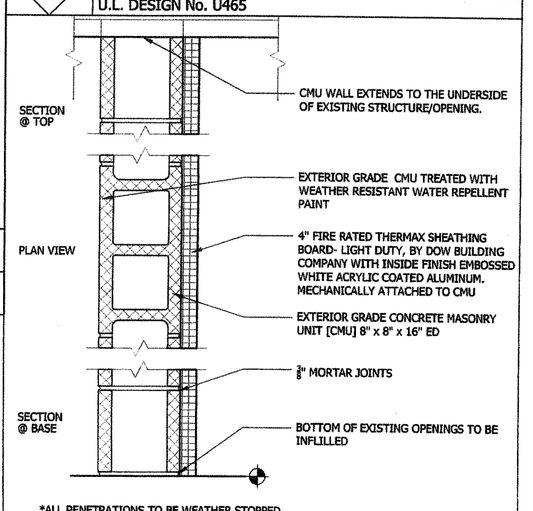

*ALL PENETRATIONS TO BE WEATHER STOPPED

*CORRDINATE EXACT OPENING SIZE AND LOCATIONS FOR NEW MECHANICAL LOUVERS. REFER TO MECHANICAL DRAWINGS FOR MORE INFORMATION

3 EXTERIOR MASONRY WALL

Maine Medical Center
centered around you

Generator MV Gear Replacement

DAI
DiGIORGIO ASSOCIATES INC.

ARCHITECTURE
PLANNING
INTERIOR DESIGN
ENGINEERING

BOSTON
225 FRIEND STREET
BOSTON, MA 02114
TEL. 617.723.7100
FAX. 617.723.9113

MAINE
484 MAINE AVE., SUITE 2B
FARMINGDALE, ME 04344
TEL. 207.582.2400
FAX. 207.582.8320

MID-ATLANTIC REGION
46169 WESTLAKE DR., SUITE 320
POTOMAC FALLS, VA 20165
TEL. 703.421.5800
FAX. 703.421.5869

CONSULTANT:

ISSUE:

LETTER:	DATE:	DESCRIPTION:
A	05/11/09	OWNER REVIEW
B	08/13/09	ISSUE FOR BID

REVISION:

NO:	DATE:	DESCRIPTION:

KEY PLAN:

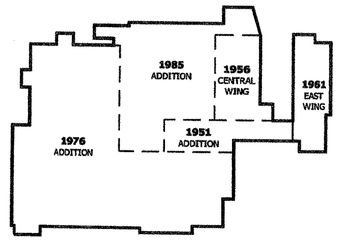

DRAWING TITLE:
DOOR SCHEDULE, PARTITIONS AND DETAILS

DRAWN BY: AL
CHECKED BY: DP
SCALE: AS NOTED
PROJECT NO.: 93274.00

SEAL:

DRAWING NO.:
A-700

CAD FILE NAME:
K:\93274.00\CAD\Current-(proj name)\Sheets\93274.00-A-700.dwg