MAINE MEDICAL CENTER:
OFFICE OF MEDICAL EDUCATION
(MMC PROJECT # 28065)

PORTLAND, MAINE

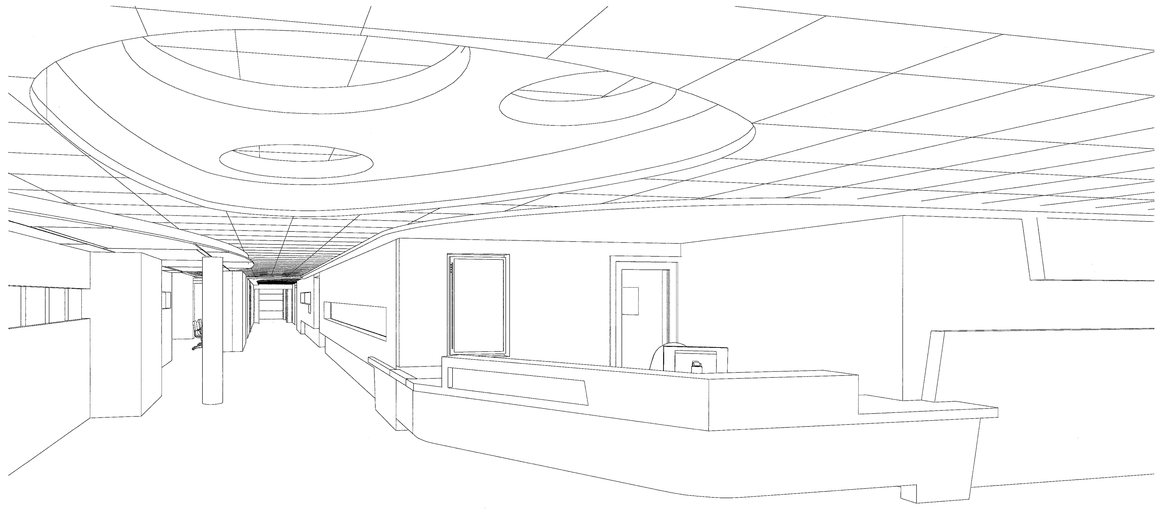

GENERAL NOTES:

1. FIELD VERIFY ALL DIMENSIONS AND LAYOUT PRIOR TO PROCEEDING WITH WORK. NOTIFY ARCHITECT IN WRITING OF ANY DISCREPANCIES OR INCONSISTENCIES. FAILURE TO REPORT ANY DISCREPANCIES WITHIN THESE CONSTRUCTION DOCUMENTS TO THE ARCHITECT WILL NOT BE GROUNDS FOR ADDITIONAL COST OR CHANGE ORDERS.
2. CONTRACTOR SHALL BE RESPONSIBLE FOR PROVIDING ALL MATERIALS (UNLESS NOTED OTHERWISE), AND WORKMANSHIP IN ACCORDANCE WITH FEDERAL, STATE, CITY AND LOCAL BUILDING CODES AND THEIR REQUIREMENTS.
3. CONTRACTOR TO CONFIRM EXISTING WALL RATINGS.
4. CONTRACTOR AND ALL TRADES SHALL NOTE REQUIREMENTS OF "GENERAL NOTES" ON ALL SHEETS.
5. EACH TRADE TO PROVIDE SMOKE OR FIRE SEALANT AT PENETRATIONS AS REQUIRED FOR WALL TYPE. ALL SEALANT, FIRE STOPPING, AND SMOKE STOPPING ASSEMBLIES SHALL BE U.L. RATED.
6. DIMENSIONS ARE FACE OF CONCRETE, FACE OF MASONRY, FACE OF EXISTING PARTITION AND CENTERLINE OF STUD PARTITIONS, UNLESS INDICATED OTHERWISE.
7. REFER TO ALL CONSTRUCTION DOCUMENTS FOR REQUIREMENTS WHICH MAY AFFECT THE WORK IN ANOTHER DISCIPLINE AND COORDINATE WORK.
8. REFER TO DETAILS FOR ADDITIONAL DIMENSIONAL INFORMATION.
9. DOOR JAMBS SHALL BE LOCATED 6" FROM CORNER IN STUD PARTITIONS AND 8" FROM CORNER IN MASONRY PARTITIONS, UNLESS INDICATED OTHERWISE.
10. PROVIDE BLOCKING IN WALLS AS NECESSARY WHERE CASEWORK, SHELVES, HANDRAILS, AND MISC. EQUIPMENT ARE LOCATED.
11. PATCH ALL HOLES, WALLS AND CRACKS IN ROOMS TO RECEIVE NEW PAINT.
12. ANY EXISTING WALLS THAT ARE FOUND TO BE UNBRACED OR DO NOT EXTEND TO BOTTOM OF DECK/SLAB SHOULD BE BRACED BACK TO STRUCTURE. WHEN PRIVACY IS AN ISSUE EXTEND WALL TO BOTTOM OF DECK/SLAB.
13. DO NOT SCALE THE DRAWINGS.
14. "PROVIDE" MEANS "FURNISH AND INSTALL"
15. MECHANICAL, ELECTRICAL, PLUMBING, FIRE PROTECTION, AND TELECOMM TIE-INS TO EXISTING SYSTEMS WILL REQUIRE CEILING/GRID/TILE REMOVAL AND REPLACEMENT. IN ADDITION, PENETRATIONS THROUGH EXISTING WALLS AND SOFFITS MUST BE REPAIRED, AND EXISTING FIRE RATINGS MUST BE MAINTAINED.
16. WHERE VAPOR BARRIER IS PENETRATED BY DUCT WORK OR OTHER SYSTEMS PROVIDE CONTINUOUS VAPOR BARRIER AT THESE PENETRATIONS BY SEALING BARRIER TO DUCT OR OTHER SYSTEMS.
17. PROVIDE CONTINUOUS VAPOR BARRIER ALONG UNDERSIDE OF ATTIC FLOOR FRAMING. TAPE ALL JOINTS, SEAL ALL PENETRATIONS, TYPICAL UNLESS NOTED OTHERWISE.
18. SEE DRAWING A-001 FOR DEFINITION OF ALTERNATES.

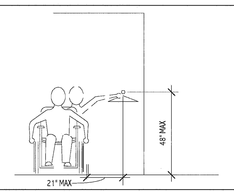

CLOSET ROD

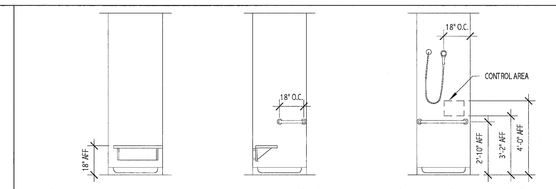

36" x 36" ADA SHOWER

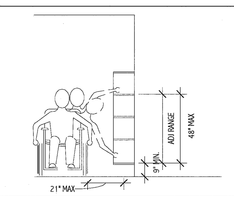

SHELVES

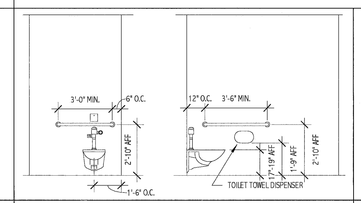

WATER CLOSET

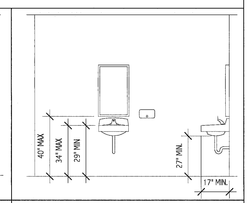

LAVATORY

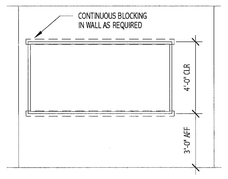

WHITEBOARD, TACKBOARD

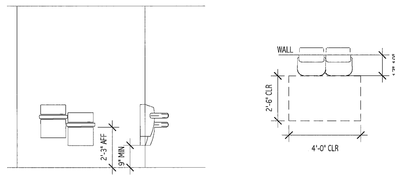

WATER COOLER/ FOUNTAIN

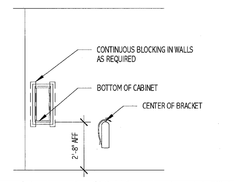

FIRE EXTINGUISHERS

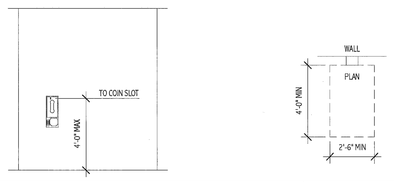

PAY PHONE

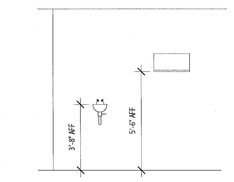

EYEWASH AND MOP RACK

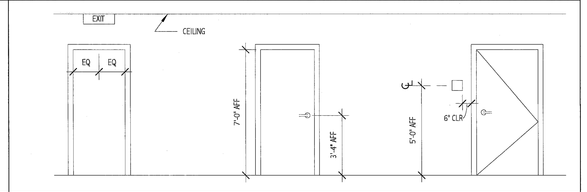

DOOR FIXTURE AND SIGNAGE

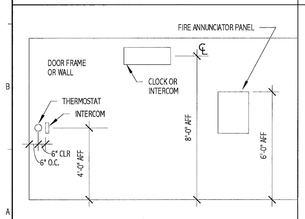

ELECTRICAL DEVICES

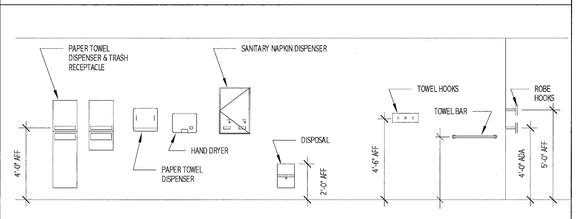

ACCESSORIES

ABBREVIATIONS:

AB	ANCHOR BOLT	I	INCLUDED ANGLE	W/	WITH
A/C	AIR CONDITIONING	ID	INSIDE DIAMETER	WC	WATER CLOSET
ACCU	AIR CONDITIONING CONDENSER UNIT	IF	INSIDE FACE	WF	WIDE FLANGE
ACPLAS	ACOUSTICAL PLASTER	IJ	ISOLATION JOINT	WH	WATER HEATER
ACT	ACOUSTIC CEILING TILE	IMP	IMPACT RESISTANT	W/O	WITH OUT
AFF	ABOVE FINISH FLOOR	INS	INSULATED	WP	WORKING POINT
AGG	AGGREGATE	INV	INVERT	WS	WEB STIFFENER
ALT	ALTERNATE			WWF	WELDED WIRE FABRIC
AP	ACCESS PANEL	JS	JOINT SUBSTITUTE		
APPROX	APPROXIMATE				
ARCH	ARCHITECTURAL	K	KIPS		
BOC	BOTTOM CORD EXTENSION	L	ANGLE / LENGTH		
BD	BOARD	LF	LEFT		
BIT	BITUMINOUS	LINO	SHEET LINOLEUM		
BLDG	BUILDING	LL	LIVE LOAD		
BLP	BORROWED LIGHT PANEL	LLH	LONG LEG HORIZONTAL		
BO	BOTTOM OF	LLV	LONG LEG VERTICAL		
BOF	BOTTOM OF FOOTING	LP	LIGHTING PANEL / LIQUIFIED PROPANE		
BOS	BOTTOM OF STEEL				
BOT	BOTTOM	MAX	MAXIMUM		
BRDG	BRIDGING	MB	MARKER BOARD		
BRG	BEARING	MDO	MEDIUM DENSITY OVERLAY		
BS	BOTH SIDES	MECH	MECHANICAL		
BSE	BRICK SHELF ELEVATION	MFR	MANUFACTURER		
		MIN	MINIMUM		
C	CHANNEL	MISC	MISCELLANEOUS		
CB	CATCH BASIN / CHALKBOARD	MO	MASONRY OPENING		
CEMBD	CEMENTITIOUS BACKER BOARD	MR	MOISTURE-RESISTANT		
CFM	CUBIC FEET PER MINUTE	MUA	MAKE-UP AIR		
CIP	CAST IN PLACE				
CJ	CONTROL JOINT / CONSTRUCTION JOINT	N	NOSING		
CL	CENTER LINE	NCB	NEW CATCH BASIN		
CLL	CONTRACT LIMIT LINE	NDMH	NEW DRAIN MAN-HOLE		
CLR	CLEAR	NFM	NEW FORCE MAIN		
CMU	CONCRETE MASONRY UNIT	NIC	NOT IN CONTRACT		
COL	COLUMN	NS	NEAR SIDE		
CONC	CONCRETE	NSD	NEW STORM DRAIN LINE		
CONT	CONTINUOUS	NSS	NEW SANITARY SEWER LINE		
CT	CERAMIC TILE	NTS	NOT TO SCALE		
CUH	CABINET UNIT HEATER	NW	NEW WATER LINE		
D	DIAMETER	OC	ON CENTER		
DBL	DOUBLE	OF	OUTSIDE FACE		
DF	DRINKING FOUNTAIN	OH	OVERHEAD		
DL	DEAD LOAD				
DR	DISPLAY RAIL	PA	PUBLIC ADDRESS		
DTL	DETAIL	PAF	POWER-ACTUATED FASTENER		
DW	DISHWASHER	PDU	POOL DEHUMIDIFICATION UNIT		
DWG	DRAWING	PL	PLATE / PROPERTY LINE		
E	EXISTING	PLAM	PLASTIC LAMINATE		
EA	EACH	PLF	POUNDS PER LINEAR FOOT		
EF	EXHAUST FAN / EACH FACE	PP	POWER PANEL		
EJ	EXPANSION JOINT	PSF	POUNDS PER SQUARE FOOT		
EL	ELEVATION	PSI	POUNDS PER SQUARE INCH		
ELEC	ELECTRICAL	PT	PRESSURE-TREATED		
EOP	EDGE OF PAVEMENT	PVC	POLYVINYL CHLORIDE		
EPDM	ETHYLENE PROPYLENE DIENE MONOMER	PVMT	PAVEMENT		
EQ	EQUAL				
EW	EACH WAY	R	RISER / RADIUS		
EWC	ELECTRIC WATER COOLER	RB	RESILIENT BASE		
EXST	EXISTING	RD	ROOF DRAIN		
EXP	EXPANSION	REINF	REINFORCED		
EXT	EXTERIOR	REQ'D	REQUIRED		
		RT	RIGHT		
FB	FLAT BAR	RO	ROUGH OPENING		
FBO	FURNISHED BY OTHERS	ROW	RIGHT OF WAY		
FCO	FLOOR CLEANOUT	RR	RUB-RAIL		
FD	FLOOR DRAIN	RTU	ROOF TOP UNIT (HVAC)		
FE	FIRE EXTINGUISHER				
FEC	FIRE EXTINGUISHER CABINET	SACT	SUSPENDED ACOUSTIC TILE CEILING		
FF	FINISH FLOOR / FAR FACE	SC	SOLID CORE		
FFE	FINISH FLOOR ELEVATION	SF	SQUARE FOOT / SUPPLY FAN		
FO	FRAMED OPENING	SFRM	SPRAYED FIRE-RESISTIVE MATERIAL		
FRP	FIBER REINFORCED PLASTIC	SHT	SHEET		
FS	FAR SIDE	SIM	SIMILAR		
FTG	FOOTING	SK	SHEAR KEY		
		SN	SANITARY NAPKIN (DISPENSER)		
GA	GAUGE	SP	SPECIAL		
GALV	GALVANIZED	SS	STAINLESS STEEL		
GB	GRAB BAR	STA	STATION		
GC	GENERAL CONTRACTOR	STL	STEEL		
GDT	GYPSUM DROP-IN TILE	STRUC	STRUCTURAL		
GV	GRAVITY VENT				
GWB	GYPSUM WALL BOARD	UC	UNDER COUNTER		
H	HORIZONTAL	VP	VISION PANEL		
HC	HANDICAPPED / HOLLOW CORE	VTR	VENT THROUGH THE ROOF		
HORIZ	HORIZONTAL				
HM	HOLLOW METAL				
HRU	HEAT RECOVERY UNIT				
H&V	HEATING AND VENTILATING				
HVAC	HEATING, VENTILATING AND AIR CONDITIONING				

SYMBOL LEGEND:

- 1 / A101 SIM — BUILDING SECTION
- 1 / A101 SIM — WALL SECTION
- 1 / A101 SIM — DETAIL
- A / #1 / A101 — EXTERIOR ELEVATION
- #1 / A101 — INTERIOR ELEVATION
- LEVEL LINE
- KEY NOTE
- EQUIPMENT/ACCESSORY TAG
- WINDOW TAG
- PARTITION TAG
- 101 — DOOR TAG
- Room name / 101 — ROOM NAME / ROOM NUMBER
- A / 5 — COLUMN BUBBLE AND CENTER LINE
- BACKER ROD AND SEALANT

1 View Name
1/8" = 1'-0"

PARTITION TYPES:

X1	1 HOUR RATED, UL DESIGN U465 (SIMILAR) 3-5/8" x1-1/4" FLOOR AND CEILING RUNNERS FASTENED @ 24" O.C. MAX. WITH 3-5/8"x1-1/4" 20 GAGE STUDS WITH 3/8" RETURNS SPACED 16" O.C. FASTEN 5/8"x4" USG TYPE X GWB TO BOTH SIDES OF STUDS & TRACKS WITH 1" TYPE S SELF TAPPING SCREWS AT 8" O.C. ALONG EDGES & 12" O.C. INFIELD. INSTALL BOARD WITH VERTICAL JOINTS STAGGERED ON OPPOSITE SIDES OF ASSEMBLY. APPLY 2" PAPER JOINTS AND FINISH W/3 COATS OF JOINT COMPOUND. SEAL TIGHT TO DECK. BATT INSULATION IN STUD CAVITIES.
P1	-(1) LAYER 5/8" GWB, TO 6" ABOVE CEILING -1 5/8" METAL STUDS 16" O.C., TO 6" ABOVE CEILING -FULL BATT INSULATION -SEAL PENETRATIONS FOR SOUND TAGGED SIDE
P2	-(1) LAYER 5/8" GWB, TO DECK -2 1/2" METAL STUDS 16" O.C., TO 6" ABOVE CEILING. -FULL BATT INSULATION -SEAL PENETRATIONS FOR SOUND TAGGED SIDE
P3	-(1) LAYER 5/8" GWB, TO DECK -3 5/8" METAL STUDS 16" O.C., TO 6" ABOVE CEILING. -FULL BATT INSULATION -SEAL PENETRATIONS FOR SOUND TAGGED SIDE
S3	-(1) LAYER 5/8" GWB, TO DECK -3 5/8" METAL STUDS 16" O.C., TO DECK -FULL BATT INSULATION -(1) LAYER 5/8" GWB TO DECK -SEAL PENETRATIONS FOR SOUND
S4	-(1) LAYER 5/8" GWB, TO 6" ABOVE CEILING -3 5/8" METAL STUDS 16" O.C., TO DECK -FULL BATT INSULATION -(1) LAYER 5/8" GWB TO 6" ABOVE CEILING -SEAL PENETRATIONS FOR SOUND
S5	-(1) LAYER 5/8" GWB, PARTIAL HEIGHT -3 5/8" METAL STUDS 16" O.C., PARTIAL HEIGHT -(1) LAYER 5/8" GWB TO 6" PARTIAL HEIGHT
S6	-(1) LAYER 5/8" GWB, PARTIAL HEIGHT -3 5/8" METAL STUDS 16" O.C., PARTIAL HEIGHT -(1) LAYER 5/8" GWB TO 6" PARTIAL HEIGHT
S7	-(1) LAYER 5/8" GWB -3/4" PLYWOOD (1) SIDE -5 1/2" GWB METAL STUD 16" O.C.

NOTES:
E - MATCH EXISTING WALL TYPE AND RATING.

LOCATION MAP:

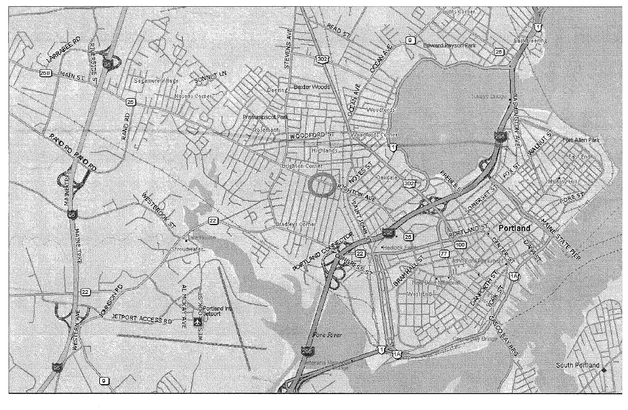

DRAWING LIST:

GENERAL

G001 COVER SHEET, LEGEND AND ABBREVIATIONS

ARCHITECTURAL

A-001 THIRD FLOOR FACILITY PLAN
A-002 LIFE SAFETY PLAN

AD101 THIRD FLOOR DEMOLITION PLAN

AE101 THIRD FLOOR PLAN - AREA A
AE102 THIRD FLOOR PLAN - AREA B
AE103 THIRD FLOOR PLAN - AREA C/D

AE111 THIRD FLOOR LAYOUT PLAN - AREA A
AE112 THIRD FLOOR LAYOUT PLAN - AREA B
AE113 THIRD FLOOR LAYOUT PLAN - AREA C/D

AE121 THIRD FLOOR REFLECTED CEILING PLAN - AREA A
AE122 THIRD FLOOR REFLECTED CEILING PLAN - AREA B
AE123 THIRD FLOOR REFLECTED CEILING PLAN - AREA C/D

AE211 INTERIOR ELEVATIONS
AE212 INTERIOR ELEVATIONS
AE213 INTERIOR ELEVATIONS

AE521 CASEWORK DETAILS
AE522 CASEWORK DETAILS

AE601 ROOM FINISH SCHEDULE

AE611 DOOR/WINDOW SCHEDULE, TYPES & DETAILS

AF101 THIRD FLOOR FINISH PLAN

STRUCTURAL

SF101 FRAMING PLAN
SF501 FRAMING DETAILS

FIRE PROTECTION

FP001 LEGEND AND ABBREVIATIONS
FD101 THIRD FLOOR FIRE PROTECTION DEMOLITION PLAN
FP101 THIRD FLOOR FIRE PROTECTION PLAN

MECHANICAL

M-001 LEGEND AND ABBREVIATIONS

MD101 THIRD FLOOR HVAC DUCTWORK DEMOLITION PLAN
MD102 THIRD FLOOR HVAC PIPING DEMOLITION PLAN

M-101 THIRD FLOOR AREA A HVAC DUCTWORK PLAN
M-102 THIRD FLOOR AREA B HVAC DUCTWORK PLAN
M-103 THIRD FLOOR AREA C & D HVAC DUCTWORK PLAN

MP101 THIRD FLOOR HVAC PIPING PLAN

M-501 DETAILS
M-601 SCHEDULES
M-651 SEQUENCE OF OPERATIONS

PLUMBING

PL001 LEGEND AND ABBREVIATIONS

PD101 THIRD FLOOR DWV PIPING DEMOLITION PLAN
PD111 THIRD FLOOR PLUMBING SUPPLY DEMOLITION PLAN
PD121 THIRD FLOOR PLUMBING MED GAS DEMOLITION PLAN
PDM01 DEMOLITION PART PLAN

PL101 THIRD FLOOR AREA A PLUMBING PLAN
PL102 THIRD FLOOR AREA B PLUMBING PLAN
PL103 THIRD FLOOR AREA C & D PLUMBING PLAN

PL111 THIRD FLOOR AREA A SUPPLY PIPING PLAN
PL112 THIRD FLOOR AREA B SUPPLY PIPING PLAN
PL113 THIRD FLOOR AREA C & D SUPPLY PIPING PLAN

PL121 THIRD FLOOR AREA A MED GAS PIPING PLAN

PL601 SCHEDULES & DETAILS

ELECTRICAL

E-001 LEGEND AND GENERAL NOTES

ED101 THIRD FLOOR POWER DEMOLITION PLAN
ED102 THIRD FLOOR LIGHTING DEMOLITION PLAN
ED103 THIRD FLOOR SYSTEMS DEMOLITION PLAN

EP101 THIRD FLOOR AREA A POWER PLAN
EP102 THIRD FLOOR AREA B POWER PLAN
EP103 THIRD FLOOR AREA C & D POWER PLAN

EL101 THIRD FLOOR AREA A LIGHTING PLAN
EL102 THIRD FLOOR AREA B LIGHTING PLAN
EL103 THIRD FLOOR AREA C & D LIGHTING PLAN

EY101 THIRD FLOOR AREA A SYSTEMS PLAN
EY102 THIRD FLOOR AREA B SYSTEMS PLAN
EY103 THIRD FLOOR AREA C & D SYSTEMS PLAN

EP601 PANEL SCHEDULES SHEET 1
EP602 PANEL SCHEDULES SHEET 2

EP651 ONE-LINE DIAGRAM & CONTROL SCHEMATICS

EL601 LIGHT FIXTURE SCHEDULE

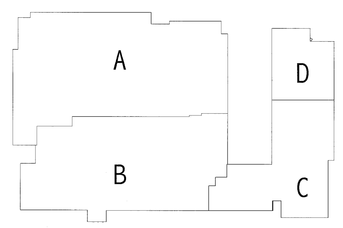

REV.	DESCRIPTION	DATE
0	ISSUED FOR CONSTRUCTION	4-24-09

ISSUED FOR CONSTRUCTION
4-24-09

CURRENT ISSUE STATUS:

PROJECT NORTH

LICENSED ARCHITECT
CRAIG DAVID PIPER
No. 2692
STATE OF MAINE
4-24-09

SMRT
ARCHITECTURE
ENGINEERING
PLANNING
INTERIOR DESIGN
COMMISSIONING
144 Fore Street/P.O. Box 618
Portland, Maine 04104
tel. (207) 772-3846
fax. (207) 772-1070
www.smrtinc.com

Maine Medical Center - Office of Medical Education

Portland, Maine

COVER SHEET, LEGEND AND ABBREVIATIONS

SCALE:	As indicated	DATE:	4-24-09
PROJECT MANAGER:	CDP	GRAPHIC SCALE:	0" 1"
JOB CAP/DRAWN:	CAH		
A/E OF RECORD:	CDP	SHEET No.	G1001
PROJECT No.	08093		

©COPYRIGHT 2009 SMRT INC.