GENERAL NOTE:

1. SEE SHEET G0001 FOR LEGEND AND ABBREVIATIONS.

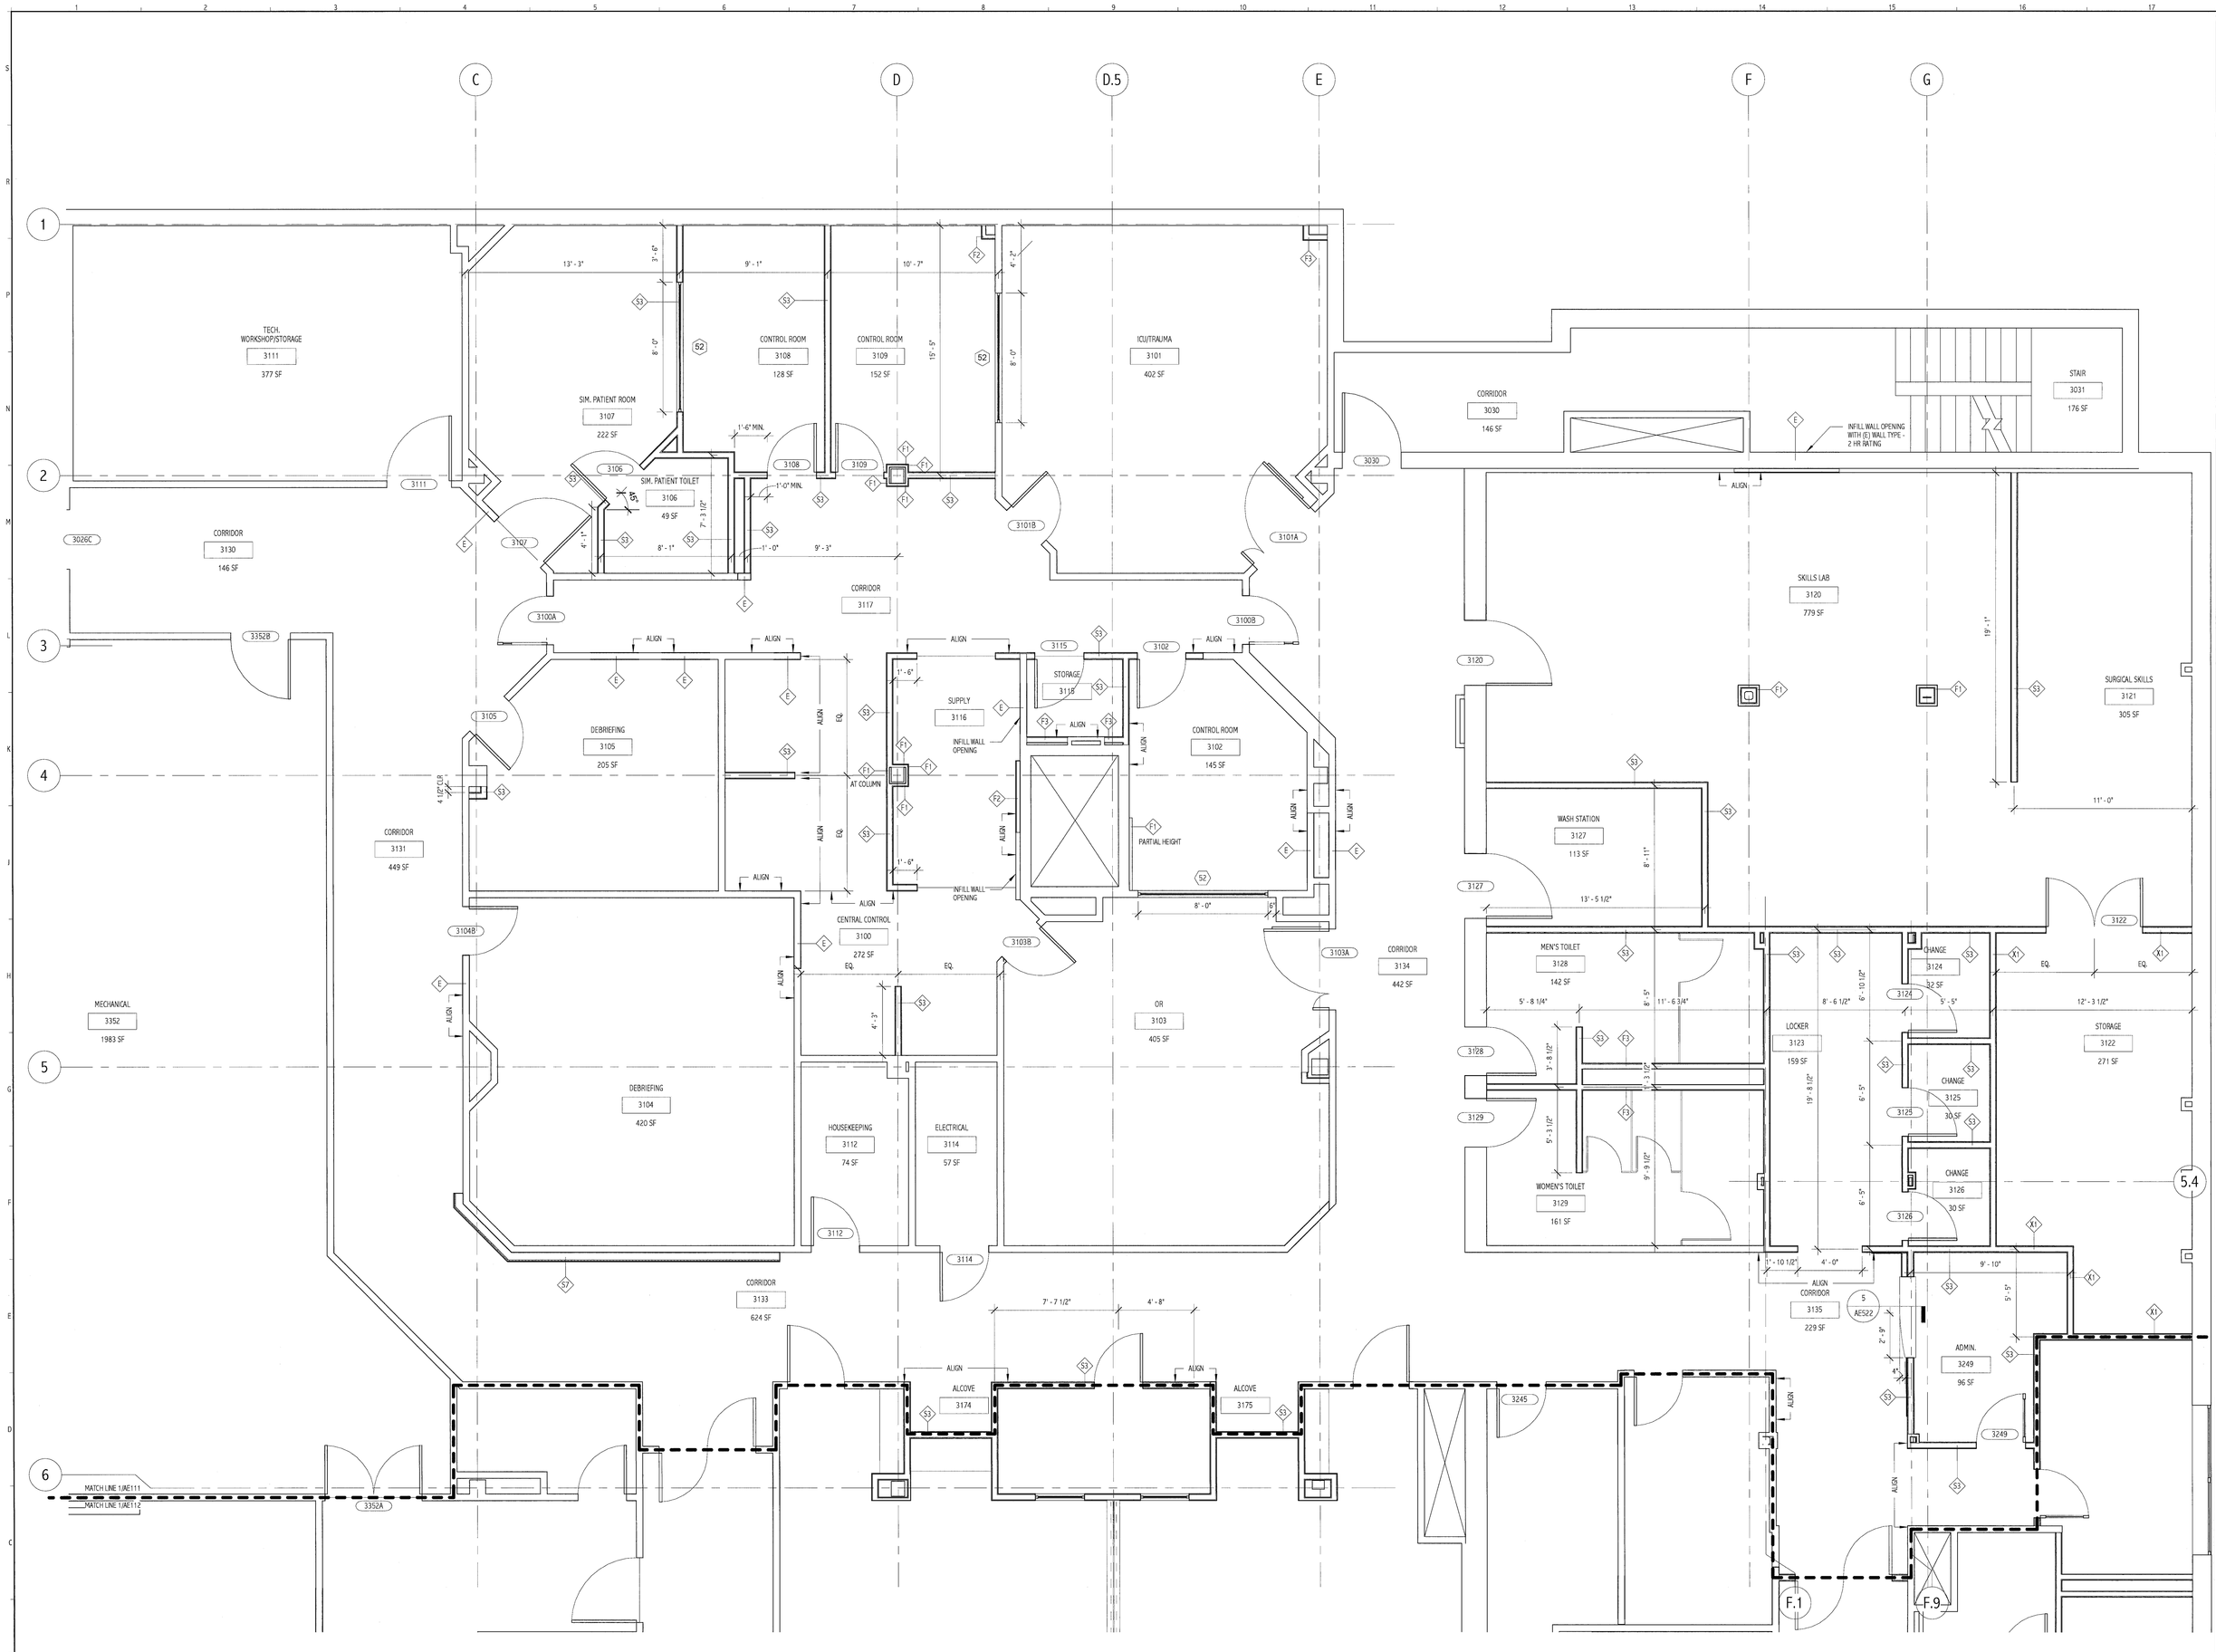

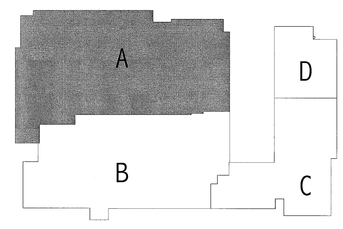

REV.	DESCRIPTION	DATE
0	ISSUED FOR CONSTRUCTION	4-24-09

ISSUED FOR CONSTRUCTION
4-24-09

CURRENT ISSUE STATUS:

PROJECT NORTH

LICENSED ARCHITECT CRAIG DAVID PIPER No. 2892 STATE OF MAINE 4-24-09

SMRT
ARCHITECTURE
ENGINEERING
PLANNING
INTERIOR DESIGN
COMMISSIONING
144 Fore Street/P.O. Box 618
Portland, Maine 04104
tel. (207) 772-3846
fax. (207) 772-1070
www.smrtinc.com

Maine Medical Center - Office of Medical Education

Portland, Maine

THIRD FLOOR LAYOUT PLAN - AREA A

SCALE:	As indicated	DATE:	4-24-09
PROJECT MANAGER:	CDP	GRAPHIC SCALE:	0" 1"
JOB CAP/DRAWN:	CAH		
A/E OF RECORD:	CDP	SHEET No.	AE111
PROJECT No.	08093		

©COPYRIGHT 2008 SMRT INC.

1 THIRD FLOOR LAYOUT PLAN- AREA A
1/4" = 1'-0"