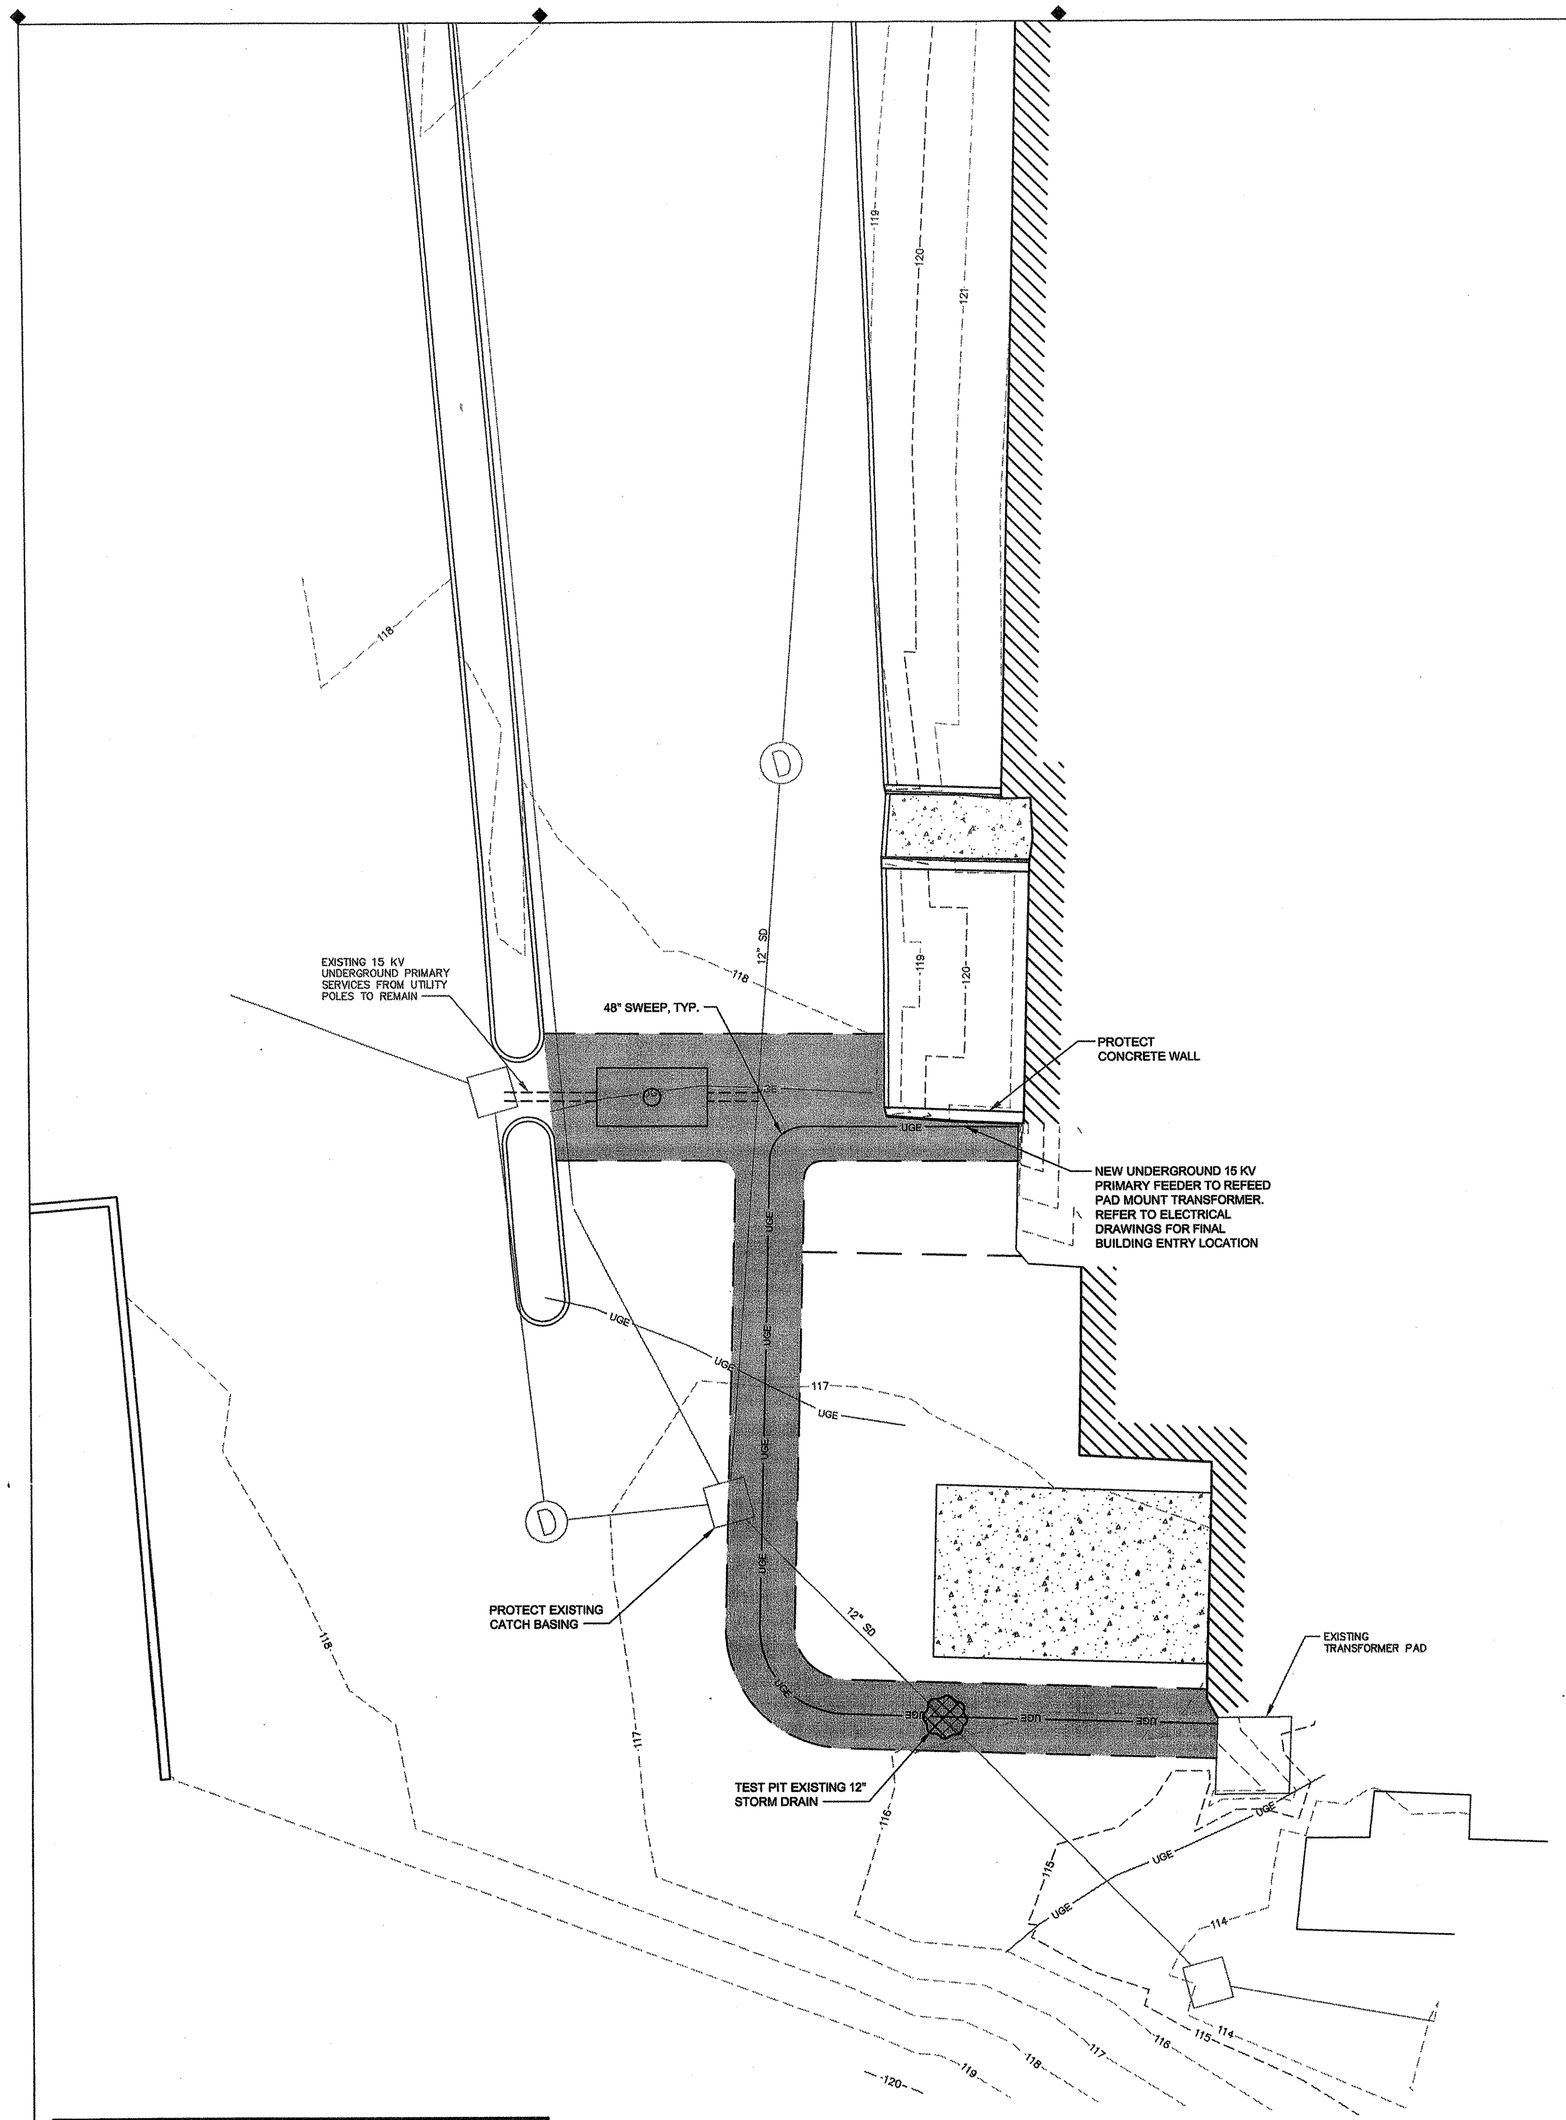

NOTE:

NEW MANHOLE TO MEET UTILITY COMPANY REQUIREMENT. EXACT LOCATION TO BE DETERMINED BY OWNER / UTILITY COMPANY. INTERCEPT EXISTING PRIMARY SERVICES. NEW 15 KV FEEDERS IN EXISTING CONDUITS TO BE PULLED BY UTILITY COMPANY.

RESTORATION LEGEND

- SAWCUT LINE LIMIT
- FULL DEPTH PAVEMENT RECONSTRUCTION LIMIT SEE DETAIL 'B' THIS SHEET

NORTH

GRAPHIC SCALE

10 0 5 10 20

(IN FEET)

1 inch = 10 ft.

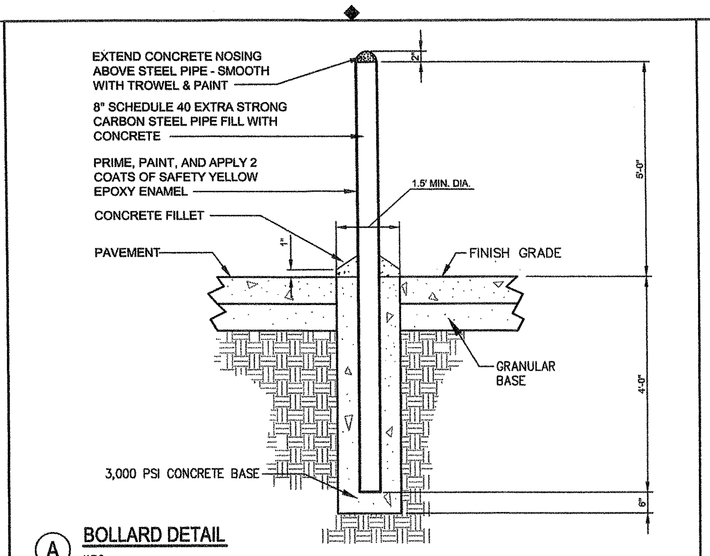

A **BOLLARD DETAIL**
N.T.S.

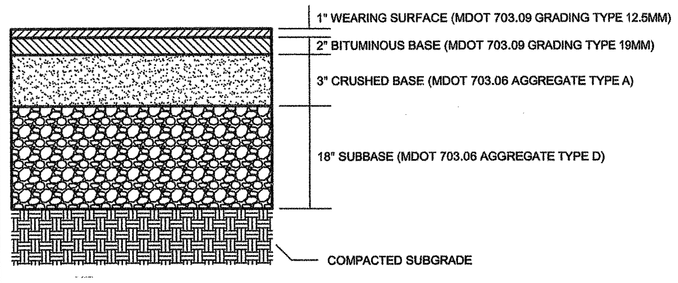

NOTES:

PAVEMENT SECTIONS

1. APPLY TACK COAT BETWEEN BINDER AND SURFACE COURSES
2. ALL MATERIALS SHALL CONFORM TO MDOT SPECIFICATIONS, LATEST REVISION

B **BITUMINOUS CONCRETE PAVEMENT SECTION**
N.T.S.

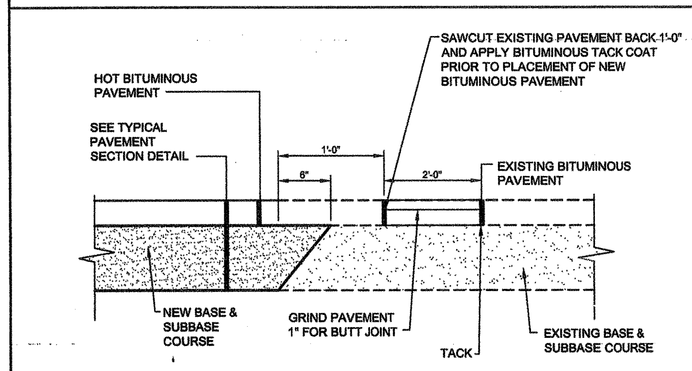

C **PAVEMENT SAWCUT DETAIL**
N.T.S.

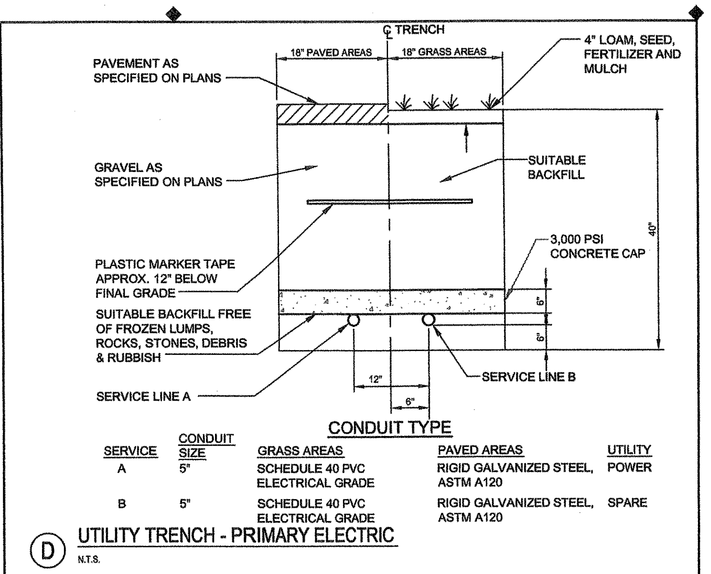

CONDUIT TYPE

SERVICE	CONDUIT SIZE	GRASS AREAS	PAVED AREAS	UTILITY
A	5"	SCHEDULE 40 PVC ELECTRICAL GRADE	RIGID GALVANIZED STEEL, ASTM A120	POWER
B	5"	SCHEDULE 40 PVC ELECTRICAL GRADE	RIGID GALVANIZED STEEL, ASTM A120	SPARE

D **UTILITY TRENCH - PRIMARY ELECTRIC**
N.T.S.

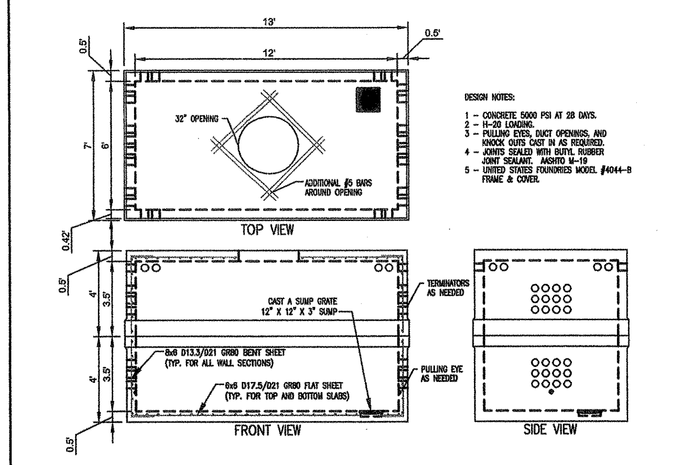

E **ELECTRIC MANHOLE DETAIL**
N.T.S.

Maine Medical Center
centered around you

Generator MV Gear Replacement

DAI

DiGIORGIO ASSOCIATES INC.

ARCHITECTURE
PLANNING
INTERIOR DESIGN
ENGINEERING

BOSTON
225 FRIEND STREET
BOSTON, MA 02114
TEL. 617.723.7100
FAX. 617.723.9113

MAINE
484 MAINE AVE., SUITE 2B
FARMINGDALE, ME 04344
TEL. 207.582.2400
FAX. 207.582.8320

MID-ATLANTIC REGION
46199 WESTLAKE DR., SUITE 320
POTOMAC FALLS, VA 20165
TEL. 703.421.5600
FAX. 703.421.5669

CONSULTANT:

DH
DeLUCA-HOFFMAN ASSOCIATES, INC.
778 MAIN STREET, SUITE 8
SOUTH PORTLAND, ME 04106
207.775.1121
WWW.DELUCAHOFFMAN.COM

ISSUE:

LETTER:	DATE:	DESCRIPTION:

REVISION:

NO:	DATE:	DESCRIPTION:
1	08.13.09	ISSUED FOR BID

KEY PLAN:

DRAWING TITLE:

SITE UTILITY PLAN

DRAWN BY: CMW
CHECKED BY: CJO
SCALE: 1" = 10'
PROJECT NO.: 2906

SEAL:

STATE OF MAINE — CHRISTOPHER J. OTTENRIEDER # 9106 — LICENSED PROFESSIONAL ENGINEER

DRAWING NO.:

CU-101

CAD FILE NAME:
G:\2906\SURVEY\2906 06-11-09.dwg

Thursday, August 13, 2009 - 1:19:05 PM - cwintermute