FLOOR 1

DOOR & FRAME SCHEDULE

DOOR NUMBER	ROOM NUMBER	DOOR SIZE	DOOR TYPE	DOOR MATERIAL	DOOR FINISH	FRAME TYPE	FRAME EX. MATERIAL	FRAME FINISH	NEW 36" CUSTOM FRAME PROTECTOR	RATED DOOR	HARDWARE NOTES
01	1003C	(EXISTING ELEVATOR DOORS)	——	——	NEW PAINT: P-5	EXISTING	METAL	NEW PAINT: P-5	—— (ELEVATOR)		
02	1007C STAIR	EXISTING TO REMAIN	——	——	NEW PAINT: P-5	EXISTING	HOLLOW METAL	NEW PAINT: P-6	—— (STAIR)	YES	EXISTING TO REMAIN
03	1028C	EXISTING TO REMAIN	—	—	TOUCH UP SCUFFS / STAIN	EXISTING	HOLLOW METAL	NEW PAINT: P-6	YES	YES	EXISTING TO REMAIN
04	1009	NEW: MATCH EXISTING OPENING	D-3	WOOD	CLEAR STAINED	EXISTING	HOLLOW METAL	NEW PAINT: P-6	YES		REINSTALL HARDWARE
05	1010	NEW: MATCH EXISTING OPENING	D-3	WOOD	CLEAR STAINED	EXISTING	HOLLOW METAL	NEW PAINT: P-6	YES		REINSTALL HARDWARE
06	1011	NEW: MATCH EXISTING OPENING	D-3	WOOD	CLEAR STAINED	EXISTING	HOLLOW METAL	NEW PAINT: P-6	YES		REINSTALL HARDWARE
07	1012	NEW: MATCH EXISTING OPENING	D-3	WOOD	CLEAR STAINED	EXISTING	HOLLOW METAL	NEW PAINT: P-6	YES		REINSTALL HARDWARE
08	1027C	NEW: MATCH EXISTING OPENING	D-4	WOOD	CLEAR STAINED	EXISTING	HOLLOW METAL	NEW PAINT: P-6	YES	YES	REINSTALL HARDWARE
09	1013	NEW: MATCH EXISTING OPENING	D-3	WOOD	CLEAR STAINED	EXISTING	HOLLOW METAL	NEW PAINT: P-6	YES		REINSTALL HARDWARE
10	1014	NEW: MATCH EXISTING OPENING	D-3	WOOD	CLEAR STAINED	EXISTING	HOLLOW METAL	NEW PAINT: P-6	YES		REINSTALL HARDWARE
11	1015	NEW: MATCH EXISTING OPENING	D-3	WOOD	CLEAR STAINED	EXISTING	HOLLOW METAL	NEW PAINT: P-6	YES		REINSTALL HARDWARE
12	1016	NEW: MATCH EXISTING OPENING	D-3	WOOD	CLEAR STAINED	EXISTING	HOLLOW METAL	NEW PAINT: P-6	YES		REINSTALL HARDWARE
13	1017	NEW: MATCH EXISTING OPENING	D-3	WOOD	CLEAR STAINED	EXISTING	HOLLOW METAL	NEW PAINT: P-6	YES		REINSTALL HARDWARE
14	1018	NEW: MATCH EXISTING OPENING	D-3	WOOD	CLEAR STAINED	EXISTING	HOLLOW METAL	NEW PAINT: P-6	YES		REINSTALL HARDWARE
15	1019S STAIR	EXISTING TO REMAIN	——	——	NEW PAINT: P-5	EXISTING	HOLLOW METAL	NEW PAINT: P-6	—— (STAIR)	YES	EXISTING TO REMAIN
16	1020	NEW: MATCH EXISTING OPENING	D-3	WOOD	CLEAR STAINED	EXISTING	HOLLOW METAL	NEW PAINT: P-6	YES		REINSTALL HARDWARE
17	1021	NEW: MATCH EXISTING OPENING	D-3	WOOD	CLEAR STAINED	EXISTING	HOLLOW METAL	NEW PAINT: P-6	YES		REINSTALL HARDWARE
18	1022	NEW: MATCH EXISTING OPENING	D-3	WOOD	CLEAR STAINED	EXISTING	HOLLOW METAL	NEW PAINT: P-6	YES		REINSTALL HARDWARE
19	1023	NEW: MATCH EXISTING OPENING	D-3	WOOD	CLEAR STAINED	EXISTING	HOLLOW METAL	NEW PAINT: P-6	YES		REINSTALL HARDWARE
20	1024	NEW: MATCH EXISTING OPENING	D-3	WOOD	CLEAR STAINED	EXISTING	HOLLOW METAL	NEW PAINT: P-6	YES		REINSTALL HARDWARE
21	1025	NEW: MATCH EXISTING OPENING	D-3	WOOD	CLEAR STAINED	EXISTING	HOLLOW METAL	NEW PAINT: P-6	YES		REINSTALL HARDWARE
22	1054	NEW: MATCH EXISTING OPENING	D-5	WOOD	CLEAR STAINED	EXISTING	HOLLOW METAL	NEW PAINT: P-6	YES		REINSTALL HARDWARE
23	1055	NEW: MATCH EXISTING OPENING	D-3	WOOD	CLEAR STAINED	EXISTING	HOLLOW METAL	NEW PAINT: P-6	YES		REINSTALL HARDWARE
24	1056	NEW: MATCH EXISTING OPENING	D-3	WOOD	CLEAR STAINED	EXISTING	HOLLOW METAL	NEW PAINT: P-6	YES		REINSTALL HARDWARE
25	1057	NEW: MATCH EXISTING OPENING	D-3	WOOD	CLEAR STAINED	EXISTING	HOLLOW METAL	NEW PAINT: P-6	YES		REINSTALL HARDWARE
26	1058	NEW: MATCH EXISTING OPENING	D-3	WOOD	CLEAR STAINED	EXISTING	HOLLOW METAL	NEW PAINT: P-6	YES		REINSTALL HARDWARE
27	1061	NEW: MATCH EXISTING OPENING	D-5	WOOD	CLEAR STAINED	EXISTING	HOLLOW METAL	NEW PAINT: P-6	YES		REINSTALL HARDWARE
28	1062A	NEW: MATCH EXISTING OPENING	D-5	WOOD	CLEAR STAINED	EXISTING	HOLLOW METAL	NEW PAINT: P-6	YES		REINSTALL HARDWARE
29	1064	NEW: MATCH EXISTING OPENING	D-5	WOOD	CLEAR STAINED	EXISTING	HOLLOW METAL	NEW PAINT: P-6	—— (CLOSET)		REINSTALL HARDWARE
30	1065C	EXISTING TO REMAIN	——	—	TOUCH UP SCUFFS / STAIN	EXISTING	HOLLOW METAL	NEW PAINT: P-6	YES		EXISTING TO REMAIN
31	1073C	EXISTING TO REMAIN	——	——	TOUCH UP SCUFFS / STAIN	EXISTING	HOLLOW METAL	NEW PAINT: P-6	YES	YES	EXISTING TO REMAIN
32	1070	NEW: MATCH EXISTING OPENING	D-1	WOOD	CLEAR STAINED	EXISTING	HOLLOW METAL	NEW PAINT: P-6	YES		REINSTALL HARDWARE
33	1074	NEW: MATCH EXISTING OPENING	D-1	WOOD	CLEAR STAINED	EXISTING	HOLLOW METAL	NEW PAINT: P-6	YES		REINSTALL HARDWARE
34	1076S STAIR	EXISTING TO REMAIN	——	——	NEW PAINT: P-5	EXISTING	HOLLOW METAL	NEW PAINT: P-6	YES	YES	EXISTING TO REMAIN
35	1075E	EXISTING TO REMAIN	——	——	NEW PAINT: P-5	EXISTING	HOLLOW METAL	NEW PAINT: P-6	YES		EXISTING TO REMAIN
36A–B	1136C	EXISTING TO REMAIN	——	——	TOUCH UP SCUFFS / STAIN	EXISTING	HOLLOW METAL	NEW PAINT: P-6	YES		EXISTING TO REMAIN
37	1136C	EXISTING TO REMAIN	——	——	TOUCH UP SCUFFS / STAIN	EXISTING	HOLLOW METAL	NEW PAINT: P-6	YES	YES	EXISTING TO REMAIN
38	1001	NEW: MATCH EXISTING OPENING	D-2	WOOD	CLEAR STAINED	EXISTING	HOLLOW METAL	NEW PAINT: P-6	YES		REINSTALL HARDWARE
39	1052	NEW: MATCH EXISTING OPENING	D-5	WOOD	CLEAR STAINED	EXISTING	HOLLOW METAL	NEW PAINT: P-6	—— (CLOSET)		REINSTALL HARDWARE
40	1050	NEW: MATCH EXISTING OPENING	D-5	WOOD	CLEAR STAINED	EXISTING	HOLLOW METAL	NEW PAINT: P-6	YES		REINSTALL HARDWARE
41	1007C	NEW: MATCH EXISTING OPENING	D-5	WOOD	CLEAR STAINED	EXISTING	HOLLOW METAL	NEW PAINT: P-6	YES		REINSTALL HARDWARE
42	1048	NEW: MATCH EXISTING OPENING	D-5	WOOD	CLEAR STAINED	EXISTING	HOLLOW METAL	NEW PAINT: P-6	YES		REINSTALL HARDWARE
43	1044	NEW: MATCH EXISTING OPENING	D-5	WOOD	CLEAR STAINED	EXISTING	HOLLOW METAL	NEW PAINT: P-6	YES		REINSTALL HARDWARE
44	1043	NEW: MATCH EXISTING OPENING	D-5	WOOD	CLEAR STAINED	EXISTING	HOLLOW METAL	NEW PAINT: P-6	YES		REINSTALL HARDWARE
45	1041	NEW: MATCH EXISTING OPENING	D-5	WOOD	CLEAR STAINED	EXISTING	HOLLOW METAL	NEW PAINT: P-6	YES		REINSTALL HARDWARE
46	1040	NEW: MATCH EXISTING OPENING	D-5	WOOD	CLEAR STAINED	EXISTING	HOLLOW METAL	NEW PAINT: P-6	YES		REINSTALL HARDWARE
47	1037	NEW: MATCH EXISTING OPENING	D-5	WOOD	CLEAR STAINED	EXISTING	HOLLOW METAL	NEW PAINT: P-6	YES		REINSTALL HARDWARE
48	1034	NEW: MATCH EXISTING OPENING	D-1	WOOD	CLEAR STAINED	EXISTING	HOLLOW METAL	NEW PAINT: P-6	YES		REINSTALL HARDWARE
49	1033	NEW: MATCH EXISTING OPENING	D-1	WOOD	CLEAR STAINED	EXISTING	HOLLOW METAL	NEW PAINT: P-6	YES		REINSTALL HARDWARE
50	1031	EXISTING TO REMAIN	——	——	——	EXISTING	HOLLOW METAL	NEW PAINT: P-6	YES		EXISTING TO REMAIN
51	1030	NEW: MATCH EXISTING OPENING	D-5	WOOD	CLEAR STAINED	EXISTING	HOLLOW METAL	NEW PAINT: P-6	YES		REINSTALL HARDWARE
52	1032	NEW: MATCH EXISTING OPENING	D-1	WOOD	CLEAR STAINED	EXISTING	HOLLOW METAL	NEW PAINT: P-6	YES		REINSTALL HARDWARE
53	1033	NEW: MATCH EXISTING OPENING	D-1	WOOD	CLEAR STAINED	EXISTING	HOLLOW METAL	NEW PAINT: P-6	YES		REINSTALL HARDWARE
54	1034	NEW: MATCH EXISTING OPENING	D-1	WOOD	CLEAR STAINED	EXISTING	HOLLOW METAL	NEW PAINT: P-6	YES		REINSTALL HARDWARE
55	1039	NEW: MATCH EXISTING OPENING	D-5	WOOD	CLEAR STAINED	EXISTING	HOLLOW METAL	NEW PAINT: P-6	YES		REINSTALL HARDWARE
56	1042	NEW: MATCH EXISTING OPENING	D-1	WOOD	CLEAR STAINED	EXISTING	HOLLOW METAL	NEW PAINT: P-6	YES		REINSTALL HARDWARE
57	1042	NEW: MATCH EXISTING OPENING	D-1	WOOD	CLEAR STAINED	EXISTING	HOLLOW METAL	NEW PAINT: P-6	YES		REINSTALL HARDWARE
58	1045	NEW: MATCH EXISTING OPENING	D-1	WOOD	CLEAR STAINED	EXISTING	HOLLOW METAL	NEW PAINT: P-6	YES		REINSTALL HARDWARE
59	1047	NEW: MATCH EXISTING OPENING	D-5	WOOD	CLEAR STAINED	EXISTING	HOLLOW METAL	NEW PAINT: P-6	YES		REINSTALL HARDWARE
60	1051	NEW: MATCH EXISTING OPENING	D-5	WOOD	CLEAR STAINED	EXISTING	HOLLOW METAL	NEW PAINT: P-6	YES		REINSTALL HARDWARE
61	1053	NEW: MATCH EXISTING OPENING	D-1	WOOD	CLEAR STAINED	EXISTING	HOLLOW METAL	NEW PAINT: P-6	YES		REINSTALL HARDWARE
62	1060C	NEW: MATCH EXISTING OPENING	D-4	WOOD	CLEAR STAINED	EXISTING	HOLLOW METAL	NEW PAINT: P-6	YES	YES	REINSTALL HARDWARE

FLOOR 2

DOOR & FRAME SCHEDULE

DOOR NUMBER	ROOM NUMBER	DOOR SIZE	DOOR TYPE	DOOR MATERIAL	DOOR FINISH	FRAME TYPE	FRAME EX. MATERIAL	FRAME FINISH	NEW 36" CUSTOM FRAME PROTECTOR	RATED DOOR	HARDWARE NOTES
01	2003C	(EXISTING ELEVATOR DOORS)	——	——	NEW PAINT: P-5	EXISTING	METAL	NEW PAINT: P-5	——		
02	2007C STAIR	EXISTING TO REMAIN	——	——	NEW PAINT: P-5	EXISTING	HOLLOW METAL	NEW PAINT: P-6	—— (STAIR)	YES	EXISTING TO REMAIN
03	2009	NEW: MATCH EXISTING OPENING	D-3	WOOD	CLEAR STAINED	EXISTING	HOLLOW METAL	NEW PAINT: P-6	YES		REINSTALL HARDWARE
04	2027C CLOSET	NEW: MATCH EXISTING OPENING	D-6	WOOD	CLEAR STAINED	EXISTING	HOLLOW METAL	NEW PAINT: P-6	—— (CLOSET)		REINSTALL LEVER SET
05	2010	NEW: MATCH EXISTING OPENING	D-3	WOOD	CLEAR STAINED	EXISTING	HOLLOW METAL	NEW PAINT: P-6	YES		REINSTALL HARDWARE
06	2011	NEW: MATCH EXISTING OPENING	D-3	WOOD	CLEAR STAINED	EXISTING	HOLLOW METAL	NEW PAINT: P-6	YES		REINSTALL HARDWARE
07	2027C SINK	(NO DOOR)	——	——	——	EXISTING	HOLLOW METAL	NEW PAINT: P-6	—— (SINK)		——
08	2012	NEW: MATCH EXISTING OPENING	D-3	WOOD	CLEAR STAINED	EXISTING	HOLLOW METAL	NEW PAINT: P-6	YES		REINSTALL HARDWARE
09	2013	NEW: MATCH EXISTING OPENING	D-3	WOOD	CLEAR STAINED	EXISTING	HOLLOW METAL	NEW PAINT: P-6	YES		REINSTALL HARDWARE
10	2011 CLOSET	NEW: MATCH EXISTING OPENING	D-6	WOOD	CLEAR STAINED	EXISTING	HOLLOW METAL	NEW PAINT: P-6	—— (CLOSET)		REINSTALL LEVER SET
11	2014	NEW: MATCH EXISTING OPENING	D-3	WOOD	CLEAR STAINED	EXISTING	HOLLOW METAL	NEW PAINT: P-6	YES		REINSTALL HARDWARE
12	2027C	NEW: MATCH EXISTING OPENING	D-4	WOOD	CLEAR STAINED	EXISTING	HOLLOW METAL	NEW PAINT: P-6	YES	YES	
13	2015	NEW: MATCH EXISTING OPENING	D-3	WOOD	CLEAR STAINED	EXISTING	HOLLOW METAL	NEW PAINT: P-6	YES		REINSTALL HARDWARE
14	2027C CLOSET	NEW: MATCH EXISTING OPENING	D-6	WOOD	CLEAR STAINED	EXISTING	HOLLOW METAL	NEW PAINT: P-6	—— (CLOSET)		REINSTALL LEVER SET
15	2016	NEW: MATCH EXISTING OPENING	D-3	WOOD	CLEAR STAINED	EXISTING	HOLLOW METAL	NEW PAINT: P-6	YES		REINSTALL HARDWARE
16	2017	NEW: MATCH EXISTING OPENING	D-3	WOOD	CLEAR STAINED	EXISTING	HOLLOW METAL	NEW PAINT: P-6	YES		REINSTALL HARDWARE
17	2027C SINK	(NO DOOR)	——	——	——	EXISTING	HOLLOW METAL	NEW PAINT: P-6	—— (SINK)		——
18	2018	NEW: MATCH EXISTING OPENING	D-3	WOOD	CLEAR STAINED	EXISTING	HOLLOW METAL	NEW PAINT: P-6	YES		REINSTALL HARDWARE
19	2019S STAIR	EXISTING TO REMAIN	——	——	NEW PAINT: SCUFFMASTER	EXISTING	HOLLOW METAL	NEW PAINT: P-6	—— (STAIR)		——
20	2020	NEW: MATCH EXISTING OPENING	D-3	WOOD	CLEAR STAINED	EXISTING	HOLLOW METAL	NEW PAINT: P-6	YES		REINSTALL HARDWARE
21	2026C CLOSET	NEW: MATCH EXISTING OPENING	D-6	WOOD	CLEAR STAINED	EXISTING	HOLLOW METAL	NEW PAINT: P-6	—— (CLOSET)		REINSTALL LEVER SET
22	2021	NEW: MATCH EXISTING OPENING	D-3	WOOD	CLEAR STAINED	EXISTING	HOLLOW METAL	NEW PAINT: P-6	YES		REINSTALL HARDWARE
23	2022	NEW: MATCH EXISTING OPENING	D-3	WOOD	CLEAR STAINED	EXISTING	HOLLOW METAL	NEW PAINT: P-6	YES		REINSTALL HARDWARE
24	2026C CLOSET	NEW: MATCH EXISTING OPENING	D-6	WOOD	CLEAR STAINED	EXISTING	HOLLOW METAL	NEW PAINT: P-6	—— (CLOSET)		REINSTALL LEVER SET
25	2023	NEW: MATCH EXISTING OPENING	D-3	WOOD	CLEAR STAINED	EXISTING	HOLLOW METAL	NEW PAINT: P-6	YES		REINSTALL HARDWARE
26	2024	NEW: MATCH EXISTING OPENING	D-3	WOOD	CLEAR STAINED	EXISTING	HOLLOW METAL	NEW PAINT: P-6	YES		REINSTALL HARDWARE
27	2026C CLOSET	NEW: MATCH EXISTING OPENING	D-6	WOOD	CLEAR STAINED	EXISTING	HOLLOW METAL	NEW PAINT: P-6	—— (CLOSET)		REINSTALL LEVER SET
28	2025	NEW: MATCH EXISTING OPENING	D-3	WOOD	CLEAR STAINED	EXISTING	HOLLOW METAL	NEW PAINT: P-6	YES		REINSTALL HARDWARE
29	2050	NEW: MATCH EXISTING OPENING	D-5	WOOD	CLEAR STAINED	EXISTING	HOLLOW METAL	NEW PAINT: P-6	YES		REINSTALL HARDWARE
30	2030	NEW: MATCH EXISTING OPENING	D-5	WOOD	CLEAR STAINED	EXISTING	HOLLOW METAL	NEW PAINT: P-6	YES		REINSTALL HARDWARE
31	NO SCOPE										
32	2034	NEW: MATCH EXISTING OPENING	D-5	WOOD	CLEAR STAINED	EXISTING	HOLLOW METAL	NEW PAINT: P-6	YES		REINSTALL HARDWARE
33	2035	EXISTING TO REMAIN	——	——	——	EXISTING	HOLLOW METAL	NEW PAINT: P-6	YES		——
34	2036	EXISTING TO REMAIN	——	——	——	EXISTING	HOLLOW METAL	NEW PAINT: P-6	YES		——
35	2038	EXISTING TO REMAIN	——	——	——	EXISTING	HOLLOW METAL	NEW PAINT: P-6	YES		——
36	2042	EXISTING TO REMAIN	——	——	——	EXISTING	HOLLOW METAL	NEW PAINT: P-6	YES		——
37	2044	NEW: MATCH EXISTING OPENING	D-5	WOOD	CLEAR STAINED	EXISTING	HOLLOW METAL	NEW PAINT: P-6	YES		REINSTALL HARDWARE
38	2049	NEW: MATCH EXISTING OPENING	D-5	WOOD	CLEAR STAINED	EXISTING	HOLLOW METAL	NEW PAINT: P-6	YES		REINSTALL HARDWARE
39	2048	EXISTING TO REMAIN	——	——	——	EXISTING	HOLLOW METAL	NEW PAINT: P-6	YES		——
40	2001	EXISTING TO REMAIN	——	——	——	EXISTING	HOLLOW METAL	NEW PAINT: P-6	YES		——
41	2062C	EXISTING TO REMAIN	——	——	TOUCH UP SCUFFS / STAIN	EXISTING	HOLLOW METAL	NEW PAINT: P-6	YES	YES	EXISTING TO REMAIN
42	2061A	NEW: MATCH EXISTING OPENING	D-1	WOOD	CLEAR STAINED	EXISTING	HOLLOW METAL	NEW PAINT: P-6	YES		REINSTALL HARDWARE
43	2061	EXISTING TO REMAIN	——	——	TOUCH UP SCUFFS / STAIN	EXISTING	HOLLOW METAL	NEW PAINT: P-6	YES		EXISTING TO REMAIN
44	2133C CLOSET	EXISTING TO REMAIN	——	——	TOUCH UP SCUFFS / STAIN	EXISTING	HOLLOW METAL	NEW PAINT: P-6	—— (CLOSET)		EXISTING TO REMAIN
45	2133C CLOSET	EXISTING TO REMAIN	——	——	TOUCH UP SCUFFS / STAIN	EXISTING	HOLLOW METAL	NEW PAINT: P-6	—— (CLOSET)		EXISTING TO REMAIN
46	2133C	EXISTING TO REMAIN	——	——	TOUCH UP SCUFFS / STAIN	EXISTING	HOLLOW METAL	NEW PAINT: P-6	——	YES	EXISTING TO REMAIN
47	2060	NEW: MATCH EXISTING OPENING	D-3	WOOD	CLEAR STAINED	EXISTING	HOLLOW METAL	NEW PAINT: P-6	YES		REINSTALL HARDWARE
48	2059	NEW: MATCH EXISTING OPENING	D-3	WOOD	CLEAR STAINED	EXISTING	HOLLOW METAL	NEW PAINT: P-6	YES		REINSTALL HARDWARE
49	2058	NEW: MATCH EXISTING OPENING	D-3	WOOD	CLEAR STAINED	EXISTING	HOLLOW METAL	NEW PAINT: P-6	YES		REINSTALL HARDWARE
50	2028C CLOSET	NEW: MATCH EXISTING OPENING	D-6	WOOD	CLEAR STAINED	EXISTING	HOLLOW METAL	NEW PAINT: P-6	—— (CLOSET)		REINSTALL LEVER SET
51	2057	NEW: MATCH EXISTING OPENING	D-3	WOOD	CLEAR STAINED	EXISTING	HOLLOW METAL	NEW PAINT: P-6	YES		REINSTALL HARDWARE
52	2028C CLOSET	NEW: MATCH EXISTING OPENING	D-6	WOOD	CLEAR STAINED	EXISTING	HOLLOW METAL	NEW PAINT: P-6	—— (CLOSET)		REINSTALL LEVER SET
53	2056	NEW: MATCH EXISTING OPENING	D-3	WOOD	CLEAR STAINED	EXISTING	HOLLOW METAL	NEW PAINT: P-6	YES		REINSTALL HARDWARE
54	2055	NEW: MATCH EXISTING OPENING	D-3	WOOD	CLEAR STAINED	EXISTING	HOLLOW METAL	NEW PAINT: P-6	YES		REINSTALL HARDWARE
55	2028C	NEW: MATCH EXISTING OPENING	D-4	WOOD	CLEAR STAINED	EXISTING	HOLLOW METAL	NEW PAINT: P-6	YES	YES	REINSTALL HARDWARE
56	2054	NEW: MATCH EXISTING OPENING	D-3	WOOD	CLEAR STAINED	EXISTING	HOLLOW METAL	NEW PAINT: P-6	YES		REINSTALL HARDWARE
57	2028C CLOSET	NEW: MATCH EXISTING OPENING	D-6	WOOD	CLEAR STAINED	EXISTING	HOLLOW METAL	NEW PAINT: P-6	—— (CLOSET)		REINSTALL LEVER SET
58	2053	NEW: MATCH EXISTING OPENING	D-3	WOOD	CLEAR STAINED	EXISTING	HOLLOW METAL	NEW PAINT: P-6	YES		REINSTALL HARDWARE
59	2052	NEW: MATCH EXISTING OPENING	D-3	WOOD	CLEAR STAINED	EXISTING	HOLLOW METAL	NEW PAINT: P-6	YES		REINSTALL HARDWARE
60	2028C SINK	(NO DOOR)	——	——	——	EXISTING	HOLLOW METAL	NEW PAINT: P-6	—— (SINK)		——
61	2052	NEW: MATCH EXISTING OPENING	D-3	WOOD	CLEAR STAINED	EXISTING	HOLLOW METAL	NEW PAINT: P-6	YES		REINSTALL HARDWARE
62	2031	(NO DOOR)	——	——	—	EXISTING	HOLLOW METAL	NEW PAINT: P-6	YES		——
63	2033	EXISTING TO REMAIN	——	——	——	EXISTING	HOLLOW METAL	NEW PAINT: P-6	YES		——
64	2035	EXISTING TO REMAIN	——	——	——	EXISTING	HOLLOW METAL	NEW PAINT: P-6	YES		——
65	2036	EXISTING TO REMAIN	——	——	——	EXISTING	HOLLOW METAL	NEW PAINT: P-6	YES		——
66	2037	EXISTING TO REMAIN	——	——	——	EXISTING	HOLLOW METAL	NEW PAINT: P-6	YES		——
67	2041	EXISTING TO REMAIN	——	——	——	EXISTING	HOLLOW METAL	NEW PAINT: P-6	YES		——
68	2043	EXISTING TO REMAIN	——	——	——	EXISTING	HOLLOW METAL	NEW PAINT: P-6	YES		——
69	2046	EXISTING TO REMAIN	——	——	——	EXISTING	HOLLOW METAL	NEW PAINT: P-6	YES		——
70	2040	NEW: MATCH EXISTING OPENING	D-1	WOOD	CLEAR STAINED	EXISTING	HOLLOW METAL	NEW PAINT: P-6	YES		REINSTALL HARDWARE
71	2028C SINK	(NO DOOR)	——	——	——	EXISTING	HOLLOW METAL	NEW PAINT: P-6	—— (SINK)		——
72	2064S	EXISTING TO REMAIN	D-5	WOOD	NEW PAINT: SCUFFMASTER	EXISTING	HOLLOW METAL	NEW PAINT: P-6	—— (STAIR)		EXISTING TO REMAIN

1

DOOR TYPES

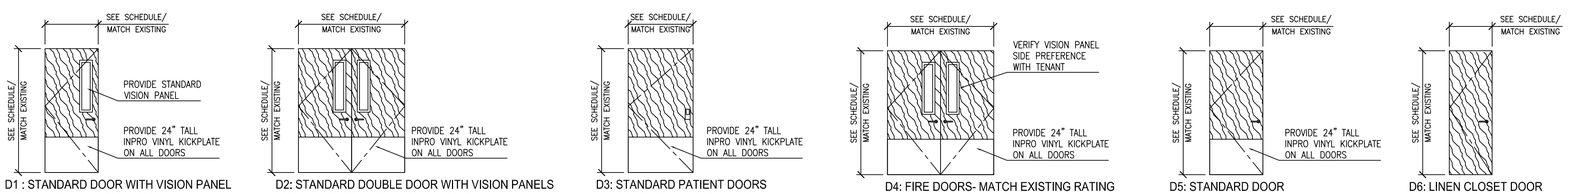

D1 : STANDARD DOOR WITH VISION PANEL
WOOD VENEER SOLID CORE DOOR
VISION PANEL AND KICKPLATE
CLEAR STAINED TO MATCH BUILDING STANDARD
REUSE EXISTING HARDWARE

D2: STANDARD DOUBLE DOOR WITH VISION PANELS
WOOD VENEER SOLID CORE DOUBLE DOORS
VISION PANELS AND KICKPLATES
CLEAR STAINED TO MATCH BUILDING STANDARD
REUSE EXISTING HARDWARE

D3: STANDARD PATIENT DOORS
WOOD VENEER SOLID CORE DOOR
KICKPLATE
CLEAR STAINED TO MATCH BUILDING STANDARD
REUSE EXISTING HARDWARE

D4: FIRE DOORS- MATCH EXISTING RATING
WOOD VENEER SOLID CORE DOUBLE DOORS
VISION PANELS AND KICKPLATES
CLEAR STAINED TO MATCH BUILDING STANDARD
REUSE EXISTING HARDWARE

D5: STANDARD DOOR
WOOD VENEER SOLID CORE DOOR
IF DOOR IS FIRERATED, MATCH RATING
CLEAR STAINED TO MATCH BUILDING STANDARD
REUSE EXISTING HARDWARE

D6: LINEN CLOSET DOOR
WOOD VENEER SOLID CORE DOOR
REUSE EXISTING HARDWARE (LEVER SET ONLY, NOT RECESSED PULL)
CLEAR STAINED TO MATCH BUILDING STANDARD

NEW FRAME PROTECTORS ON ALL DOORS

DOOR FRAMES	INPRO CORPORATION	VINYL DOOR FRAME GUARDS 36" HIGH, GUARDS SHALL BE CUSTOM THERMOFORMED TO DOOR FRAME PROFILE. CC1 ASTM D-635-74 COLOR TBD

NEW KICKPLATES

INPRO CORPORATION	VINYL DOOR KICKPLATES RIGID VINYL COLOR TBD ALL SIZES ARE CUSTOM

DOOR & FRAME PAINT

P-5	SCUFFMASTER ENVIROMETAL PAINT	COLOR TBD	SPAY APPLY
P-6	SHERWIN WILLIAMS	COLOR TBD	SEMI-GLOSS FINISH

Boulos
COMMERCIAL DESIGN

DESIGNER:
BOULOS COMMERCIAL DESIGN, pllc
1 CANAL PLAZA SUITE 500
PORTLAND ME 04101
www.bouloscommercialdesign.com
207-749-1795

SEAL:
CERTIFIED INTERIOR DESIGNER
GRETCHEN C. BOULOS
CID4158
STATE OF MAINE

OWNER:
HEALTHSOUTH
NEW ENGLAND REHABILITATION HOSPITAL OF PORTLAND
335 Brighton Avenue,
Portland, ME 04102

LANDLORD:
Maine Medical Center
335 Brighton Avenue,
Portland, ME 04102

GENERAL CONTRACTOR
HEBERT CONSTRUCTION
9 Gould Road
Lewiston, ME 04240

REVISIONS:

DELTA:	DATE:
1	07-06-2017

TITLE:
DOOR SCHEDULE

SCALE: 1/8" = 1'-0"

DATE: 01-19-2017

A9