EQUIPMENT AND ACCESSORIES SCHEDULE

TAG	DESCRIPTION	PROVDE	TAG	DESCRIPTION	PROVDE	TAG	DESCRIPTION	PROVDE	TAG	DESCRIPTION	PROVDE
1	MIRROR, 18" x 30"	C/C	11	BULLETIN BOARD 3'X5'	O/V	21	BRACKETS & STANDARDS	C/C	31	CORNER GUARD 135 DEGREE (CG-2)	C/C
2	SOAP DISPENSER	O/C	12	FULL-HEIGHT MIRROR	C/C	22	FLAT SCREEN TV	O/C	32	WALL BUMPER RAIL, WBR-1 (CHAIR RAIL), SEE ELEVATIONS	C/C
3	PAPER TOWEL DISPENSER	O/C	13	LOCKERS - THREE-TIER, (6 TOTAL) 12"x18"x24"	C/C	23	PROJECTION SCREEN - CEILING MOUNTED	O/C	33	SHARPS CONTAINER	O/C
4	TOILET PAPER DISPENSER	C/C	14	GLOVE BOX COORDINATE LOCATION W/ OWNER	O/C	24	WHITE BOARD	O/V	34	COFFEE MAKER (PLUMBING REQUIRED)	O/C
5	42" GRAB BAR	C/C	15	HAND SANITIZER (COORDINATE LOCATION W/ OWNER	O/C	25	WELCH ALLYN BOARD - BJP, OTOSCOPE, OPTH (BLOCKING REQUIRED)	O/V	35	PODIUM	O/O
6	36" GRAB BAR	C/C	16	LAMP	O/O	26	PAR-X	O/C	36	SIMULATOR INTERFACE RACK	O/O
7	HOOK (ON WALL)	C/C	17	COMPUTER CART	O/O	27	STUDENT LOCKERS - TWO-TIER-(50 TOTAL) 12"x12"x36"	C/C	37	PYXIS	O/O
8	PROTECTIVE WALL COVERING, SEE ELEVATIONS	C/C	18	VIEW BOX (PLUG-IN)	O/C	28	FULL SIZE REFRIGERATOR	O/V	38	PHOTOCOPIER - (FAX/COPY/PRINTER)	O/O
9	FEMININE NAPKIN WASTE CONTAINER	C/C	19	GRIDS & BINS	O/C	29	UNDER COUNTER REFRIGERATOR	O/V	39	EQUIPMENT BOARD	O/C
10	SHOWER GRAB BAR, ADA	C/C	20	VWC-1, SEE ELEVATIONS	C/C	30	CORNER GUARD 90 DEGREE (CG-1)	C/C	40	MICROWAVE - (CABINET MOUNT)	O/O

C/C - CONTRACTOR FURNISHED/ CONTRACTOR INSTALLED O/C - OWNER FURNISHED/ CONTRACTOR INSTALLED O/O - OWNER FURNISHED/ OWNER INSTALLED O/V - OWNER FURNISHED/ VENDER INSTALLED

NOTE: CONTRACTOR TO PROVIDE BLOCKING, POWER AND DATA IN WALL WHERE REQUIRED FOR OWNER PROVIDED EQUIPMENT. CONTRACTOR SHALL COORDINATE REQUIREMENTS WITH OWNER.

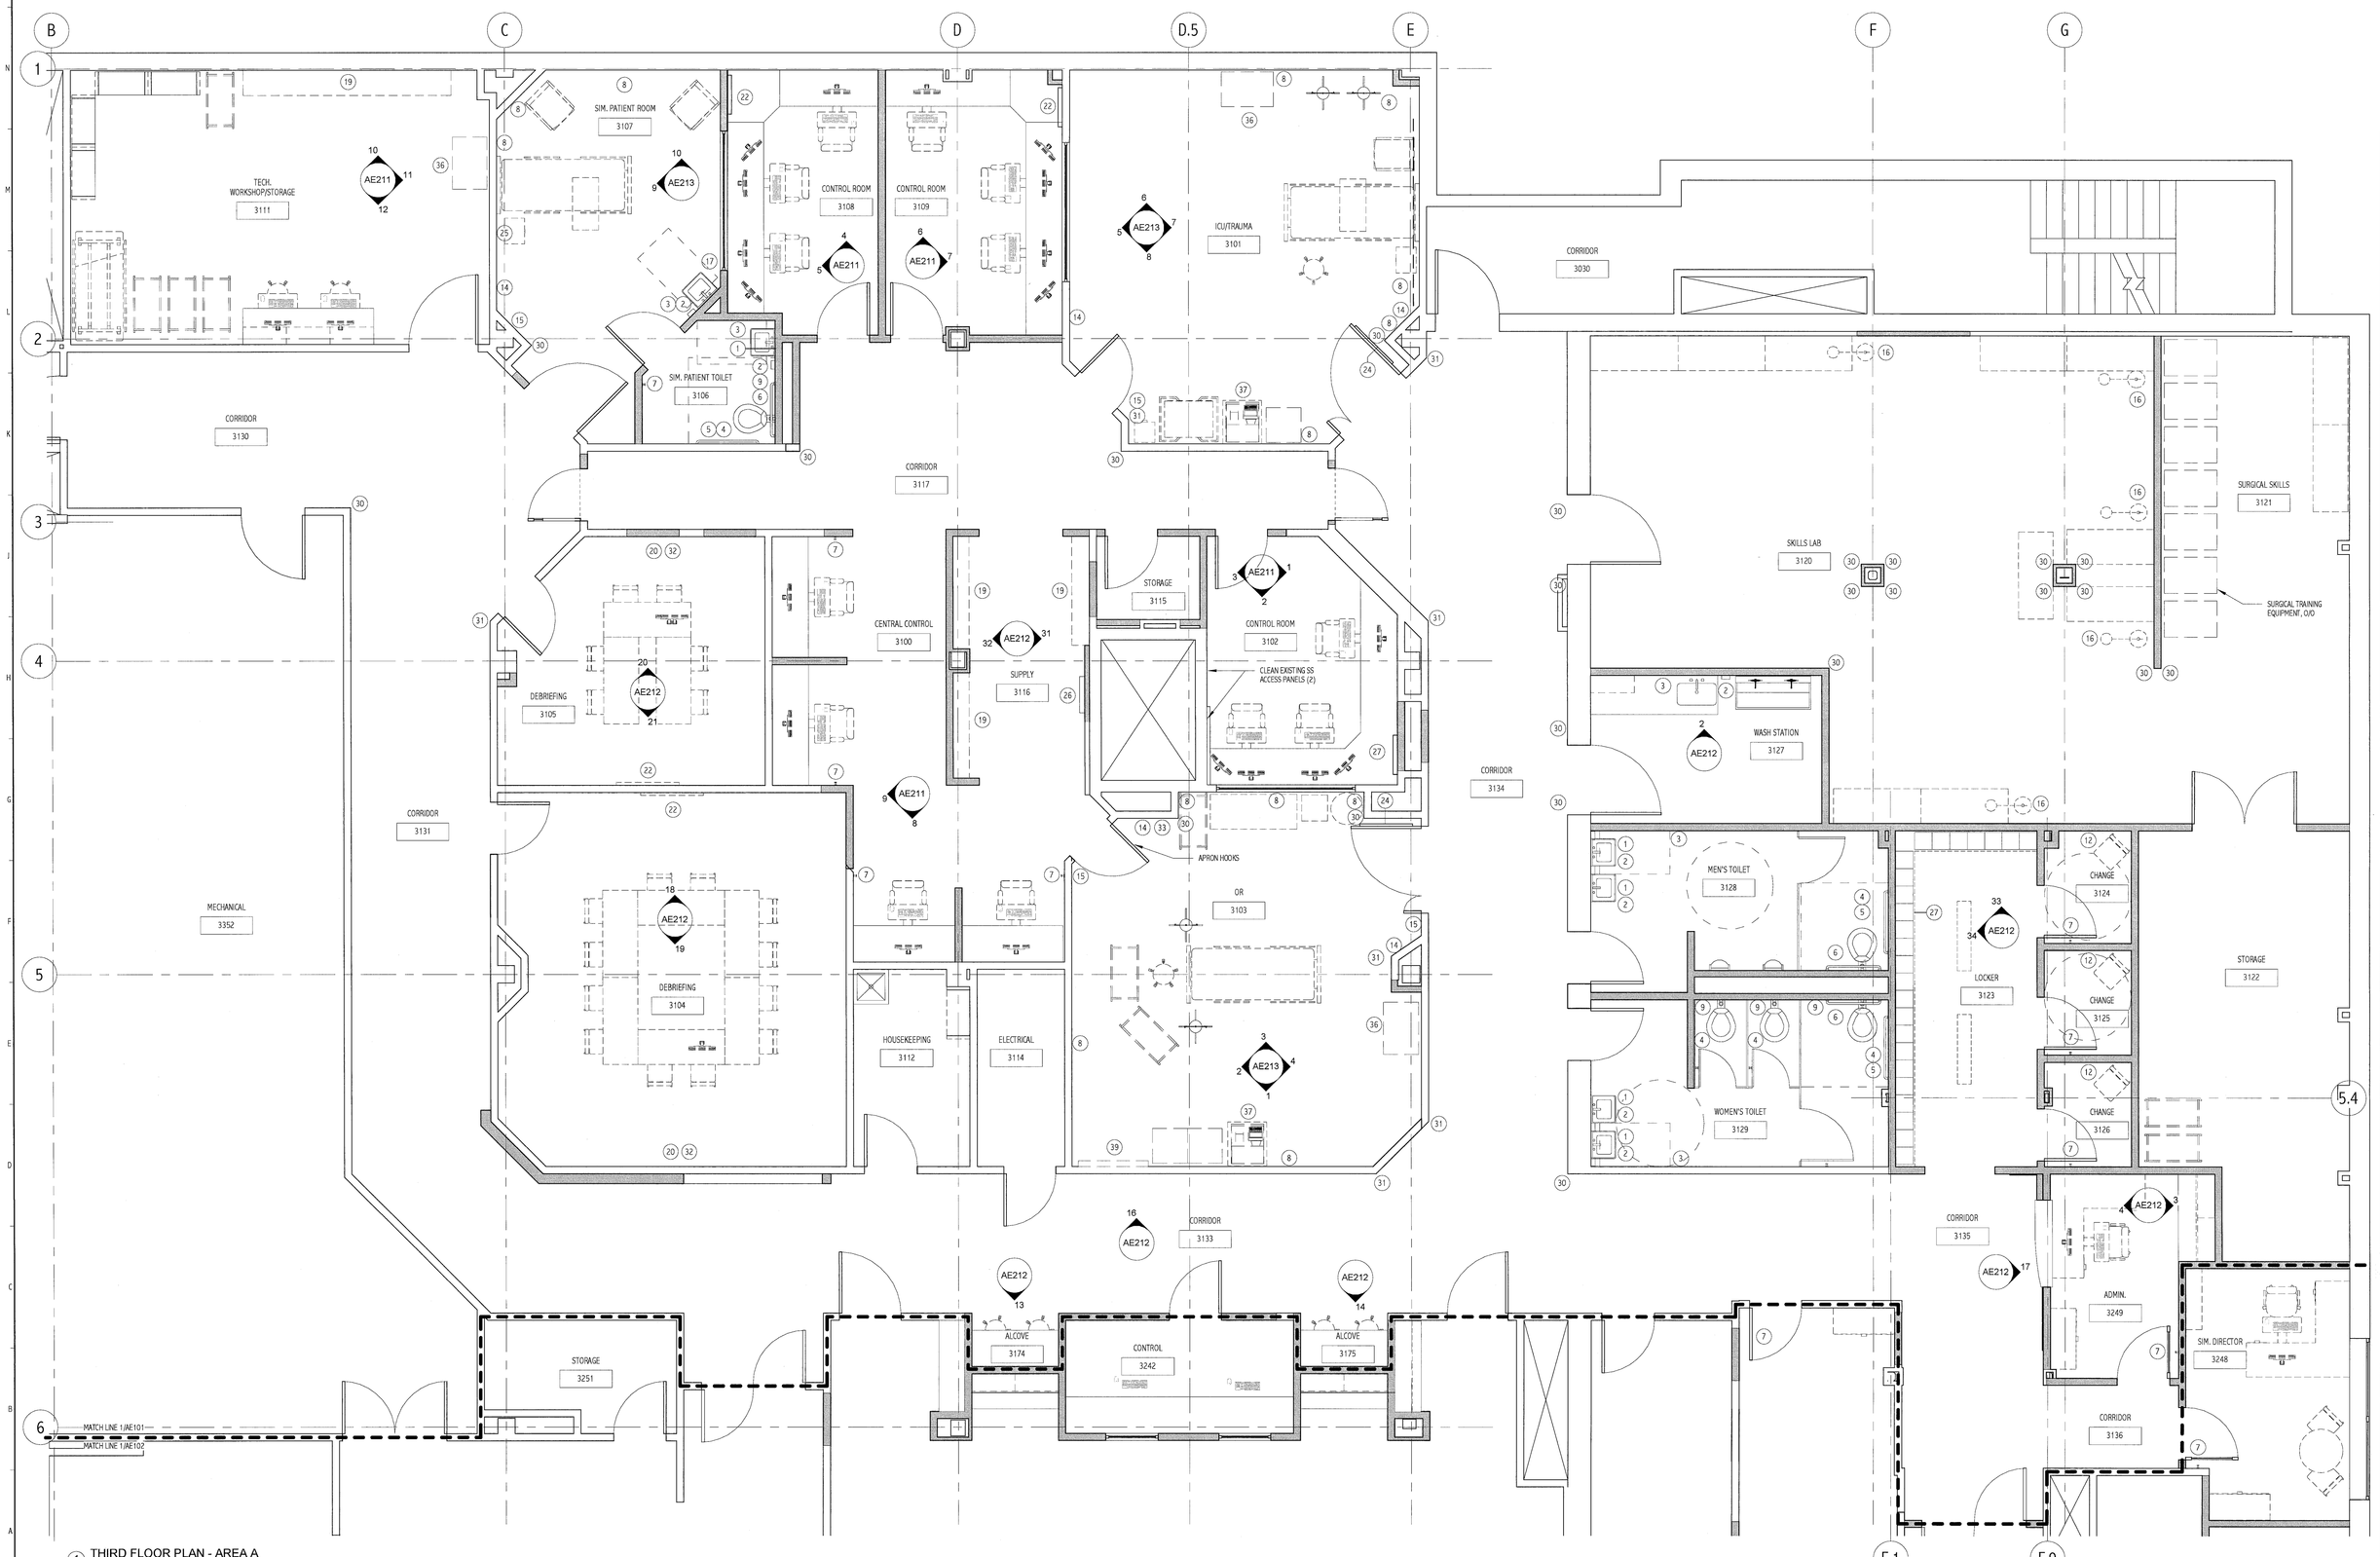

1 THIRD FLOOR PLAN - AREA A
1/4" = 1'-0"

GENERAL NOTES:

1. SEE SHEET G001 FOR LEGEND AND ABBREVIATIONS.
2. FURNITURE DASHED IN BY OTHERS IS INDICATED FOR COORDINATION. PROVIDE BLOCKING FOR ALL MOUNTED CASEWORK, FURNITURE, EQUIPMENT AND ANY OTHER N/C ITEMS.
3. ALL OWNER PROVIDED KEYBOARD TRAYS AND CPU HOLDERS INSTALLED BY OTHERS.

KEYED NOTES:

1. HVAC PIPING ENCLOSURE BY MECHANICAL CONTRACTOR.
2. PROVIDE BLOCKING FOR VENDOR INSTALLED WALL MOUNTED MONITOR ARM. COORDINATE LOCATION WITH VENDOR AND OWNER.
3. EXISTING HVAC UNIT.

LEGEND:

NEW WALL

EXISTING WALL

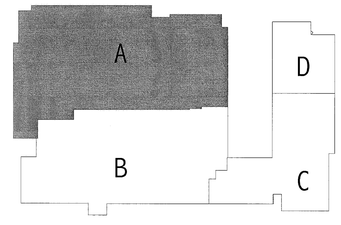

REV.	DESCRIPTION	DATE
0	ISSUED FOR CONSTRUCTION	4-24-09

ISSUED FOR CONSTRUCTION
4-24-09

CURRENT ISSUE STATUS:

PROJECT NORTH

LICENSED ARCHITECT
CRAIG DAVID PIPER
No. 2892
STATE OF MAINE
4-24-09

SMRT
ARCHITECTURE
ENGINEERING
PLANNING
INTERIOR DESIGN
COMMISSIONING
144 Fore Street/P.O. Box 618
Portland, Maine 04104
tel. (207) 772-3846
fax. (207) 772-1070
www.smrtinc.com

Maine Medical Center - Office of Medical Education

Portland, Maine

THIRD FLOOR AREA A - FLOOR PLAN

SCALE:	As indicated	DATE:	4-24-09
PROJECT MANAGER:	CDP	GRAPHIC SCALE:	0" 1"
JOB CAP/DRAWN:	CAH		
A/E OF RECORD:	CDP	SHEET No.	AE101
PROJECT No.	08093		

©COPYRIGHT 2008 SMRT INC.