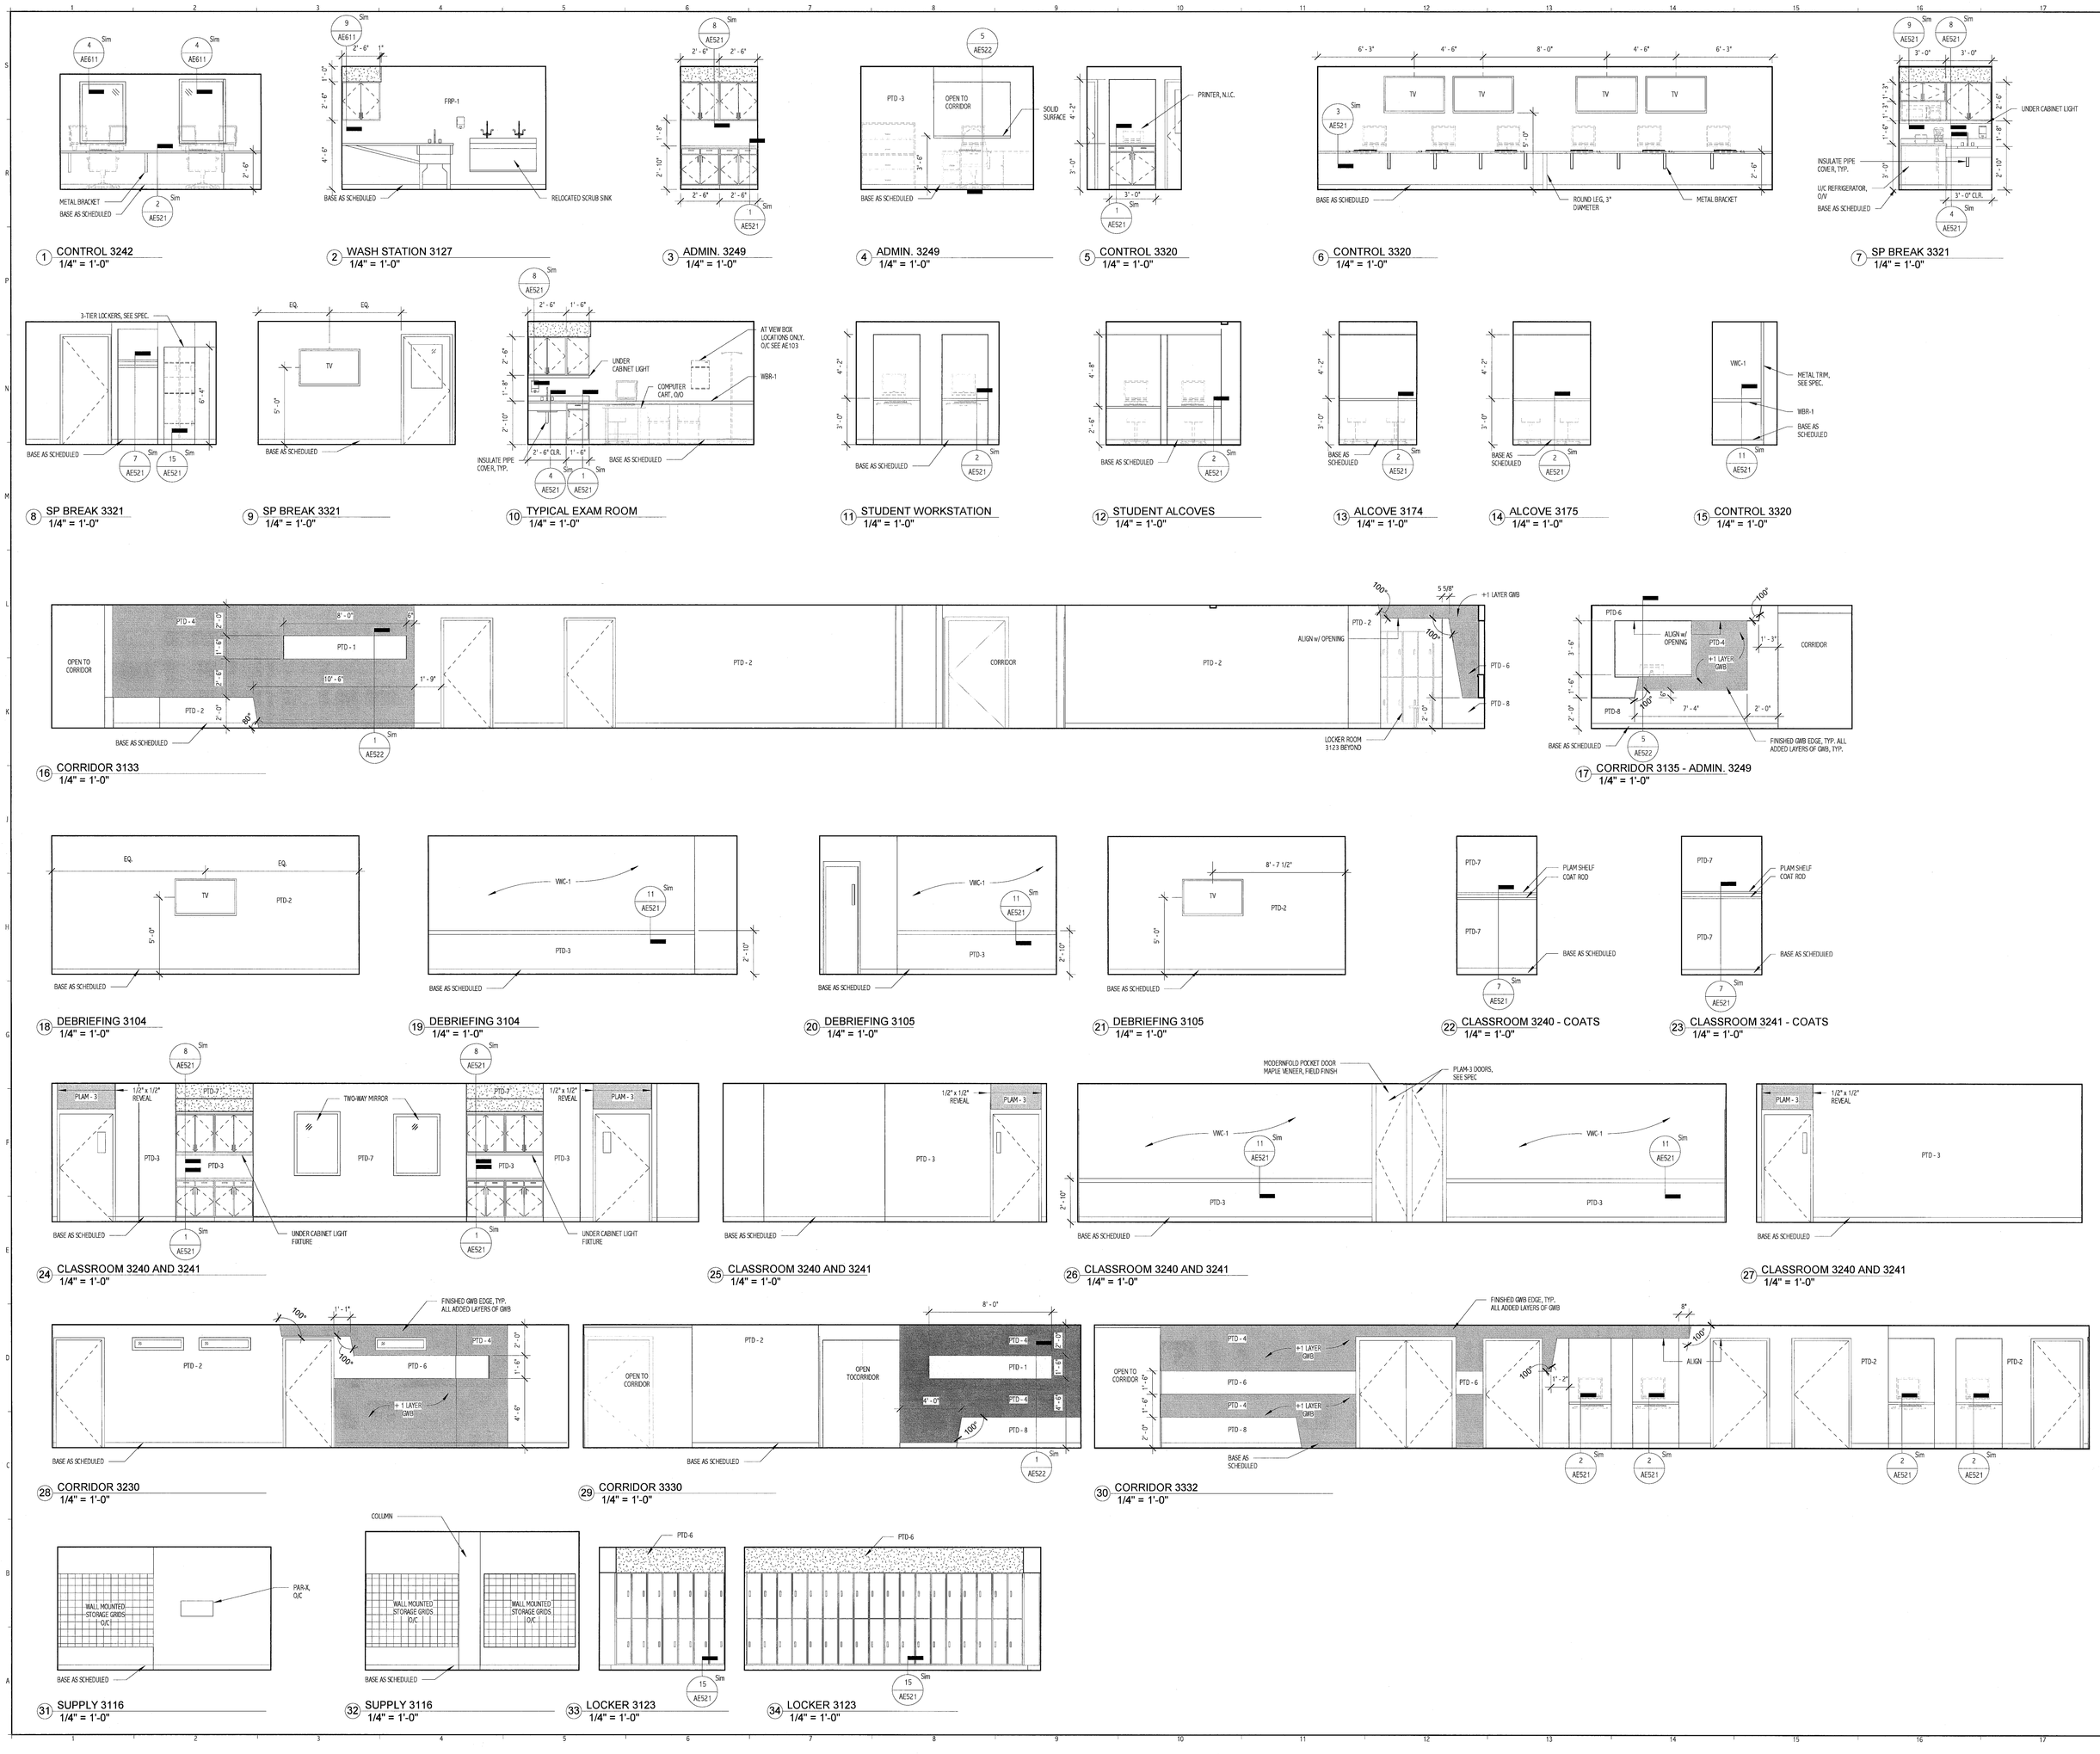
1 CONTROL 3242 1/4" = 1'-0"
2 WASH STATION 3127 1/4" = 1'-0"
3 ADMIN. 3249 1/4" = 1'-0"
4 ADMIN. 3249 1/4" = 1'-0"
5 CONTROL 3320 1/4" = 1'-0"
6 CONTROL 3320 1/4" = 1'-0"
7 SP BREAK 3321 1/4" = 1'-0"
8 SP BREAK 3321 1/4" = 1'-0"
9 SP BREAK 3321 1/4" = 1'-0"
10 TYPICAL EXAM ROOM 1/4" = 1'-0"
11 STUDENT WORKSTATION 1/4" = 1'-0"
12 STUDENT ALCOVES 1/4" = 1'-0"
13 ALCOVE 3174 1/4" = 1'-0"
14 ALCOVE 3175 1/4" = 1'-0"
15 CONTROL 3320 1/4" = 1'-0"
16 CORRIDOR 3133 1/4" = 1'-0"
17 CORRIDOR 3135 - ADMIN. 3249 1/4" = 1'-0"
18 DEBRIEFING 3104 1/4" = 1'-0"
19 DEBRIEFING 3104 1/4" = 1'-0"
20 DEBRIEFING 3105 1/4" = 1'-0"
21 DEBRIEFING 3105 1/4" = 1'-0"
22 CLASSROOM 3240 - COATS 1/4" = 1'-0"
23 CLASSROOM 3241 - COATS 1/4" = 1'-0"
24 CLASSROOM 3240 AND 3241 1/4" = 1'-0"
25 CLASSROOM 3240 AND 3241 1/4" = 1'-0"
26 CLASSROOM 3240 AND 3241 1/4" = 1'-0"
27 CLASSROOM 3240 AND 3241 1/4" = 1'-0"
28 CORRIDOR 3230 1/4" = 1'-0"
29 CORRIDOR 3330 1/4" = 1'-0"
30 CORRIDOR 3332 1/4" = 1'-0"
31 SUPPLY 3116 1/4" = 1'-0"
32 SUPPLY 3116 1/4" = 1'-0"
33 LOCKER 3123 1/4" = 1'-0"
34 LOCKER 3123 1/4" = 1'-0"

REV.	DESCRIPTION	DATE
0	ISSUED FOR CONSTRUCTION	4-24-09

ISSUED FOR CONSTRUCTION
4-24-09

CURRENT ISSUE STATUS:

LICENSED ARCHITECT
CRAIG DAVID PIPER
No. 2692
STATE OF MAINE
4-24-09

SMRT
ARCHITECTURE
ENGINEERING
PLANNING
INTERIOR DESIGN
COMMISSIONING

144 Fore Street/P.O. Box 618
Portland, Maine 04104
tel. (207) 772-3846
fax. (207) 772-1070
www.smrtinc.com

Maine Medical Center - Office of Medical Education

Portland, Maine

INTERIOR ELEVATIONS

SCALE:	1/4" = 1'-0"	DATE:	4-24-09
PROJECT MANAGER:	CDP	GRAPHIC SCALE:	0" 1"
JOB CAP/DRAWN:	CAH		
A/E OF RECORD:	CDP	SHEET No.	AE212
PROJECT No.	08093		

©COPYRIGHT 2008 SMRT INC.