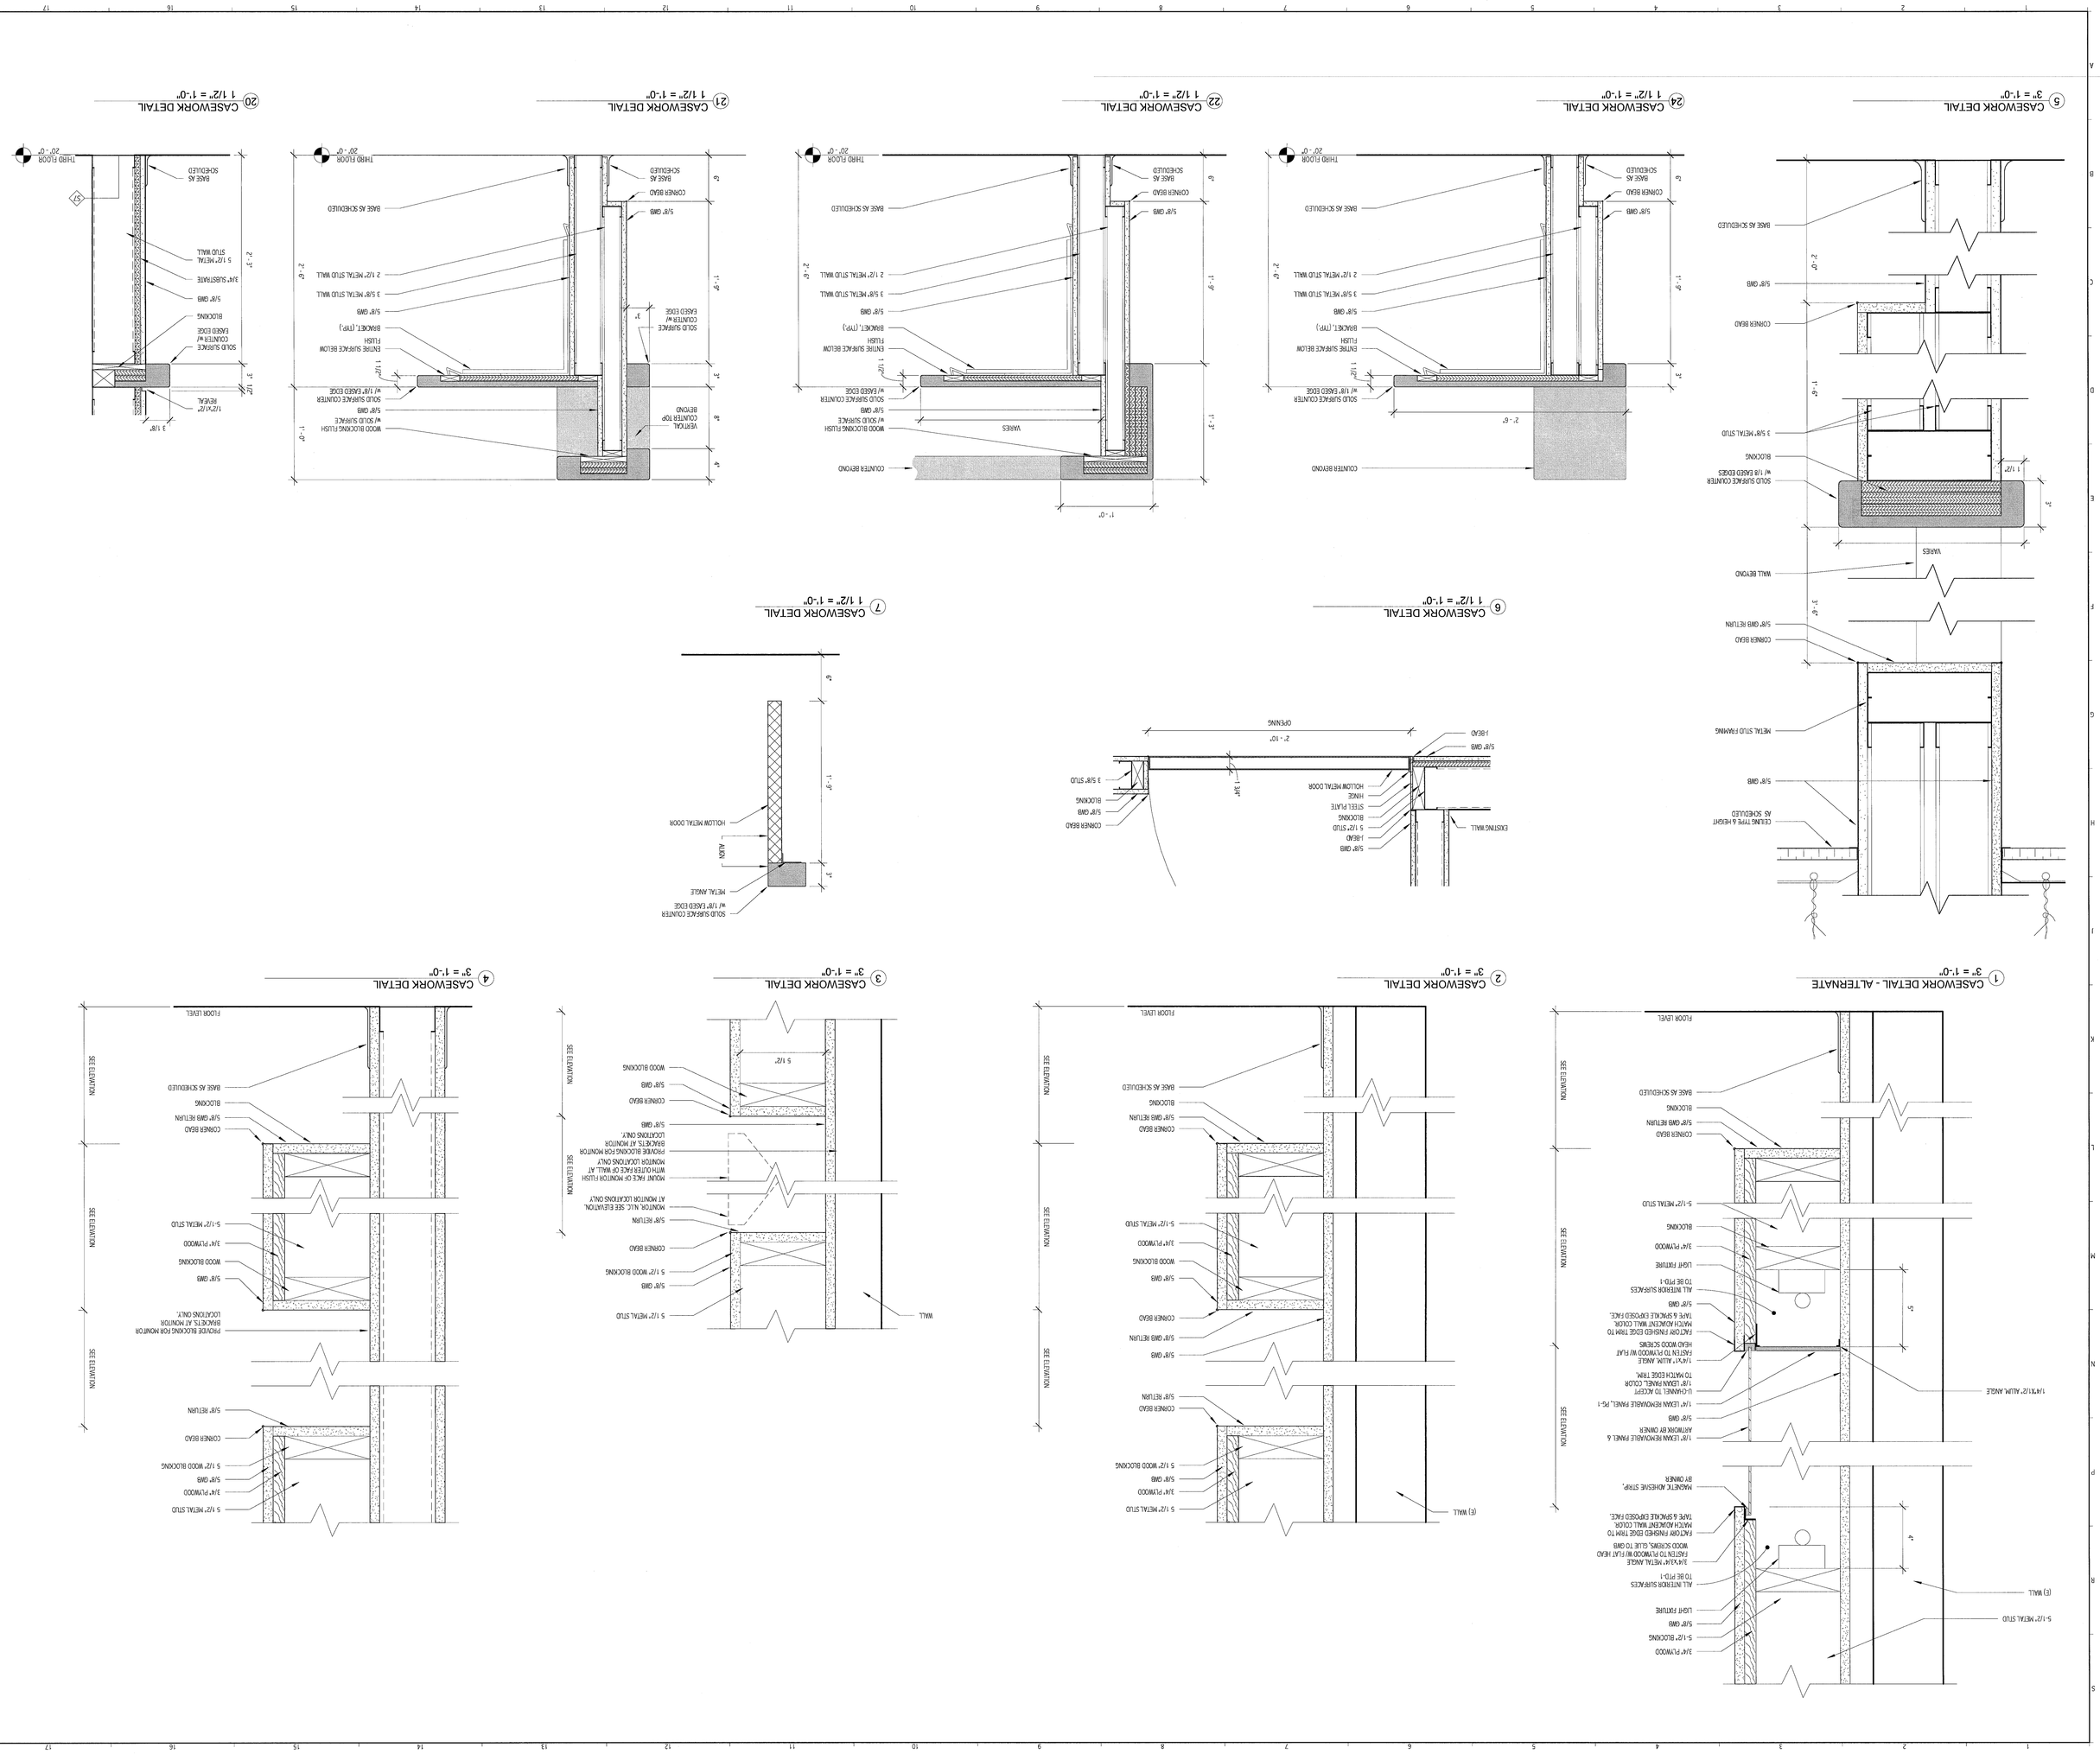

SOLE: As indicated
DATE: 4-24-09
PROJECT MANAGER: CDP
GRAPHIC SCALE: 0" 1"
DRAWN BY: CAH
JOB CAPTAIN/MANAGER: CDP
AE OF RECORD: CDP
SHEET No.: AE522
PROJECT No.: 08093

© Copyright 2009 SMRT, Inc.

CASEWORK DETAILS

Portland, Maine

Maine Medical Center - Office of Medical Education

SMRT
ARCHITECTURE
ENGINEERING
PLANNING
INTERIOR DESIGN
COMMISSIONING

144 Fore Street/P.O. Box 618
Portland, Maine 04104
tel (207) 772-3846
fax (207) 772-1070
www.smrtinc.com

LICENSED ARCHITECT
CRAIG DAVID PIFER
No. 2892
STATE OF MAINE
4-24-09

ISSUED FOR CONSTRUCTION
4-24-09

CURRENT ISSUE STATUS:

REV.	DESCRIPTION	DATE
0	ISSUED FOR CONSTRUCTION	4-24-09