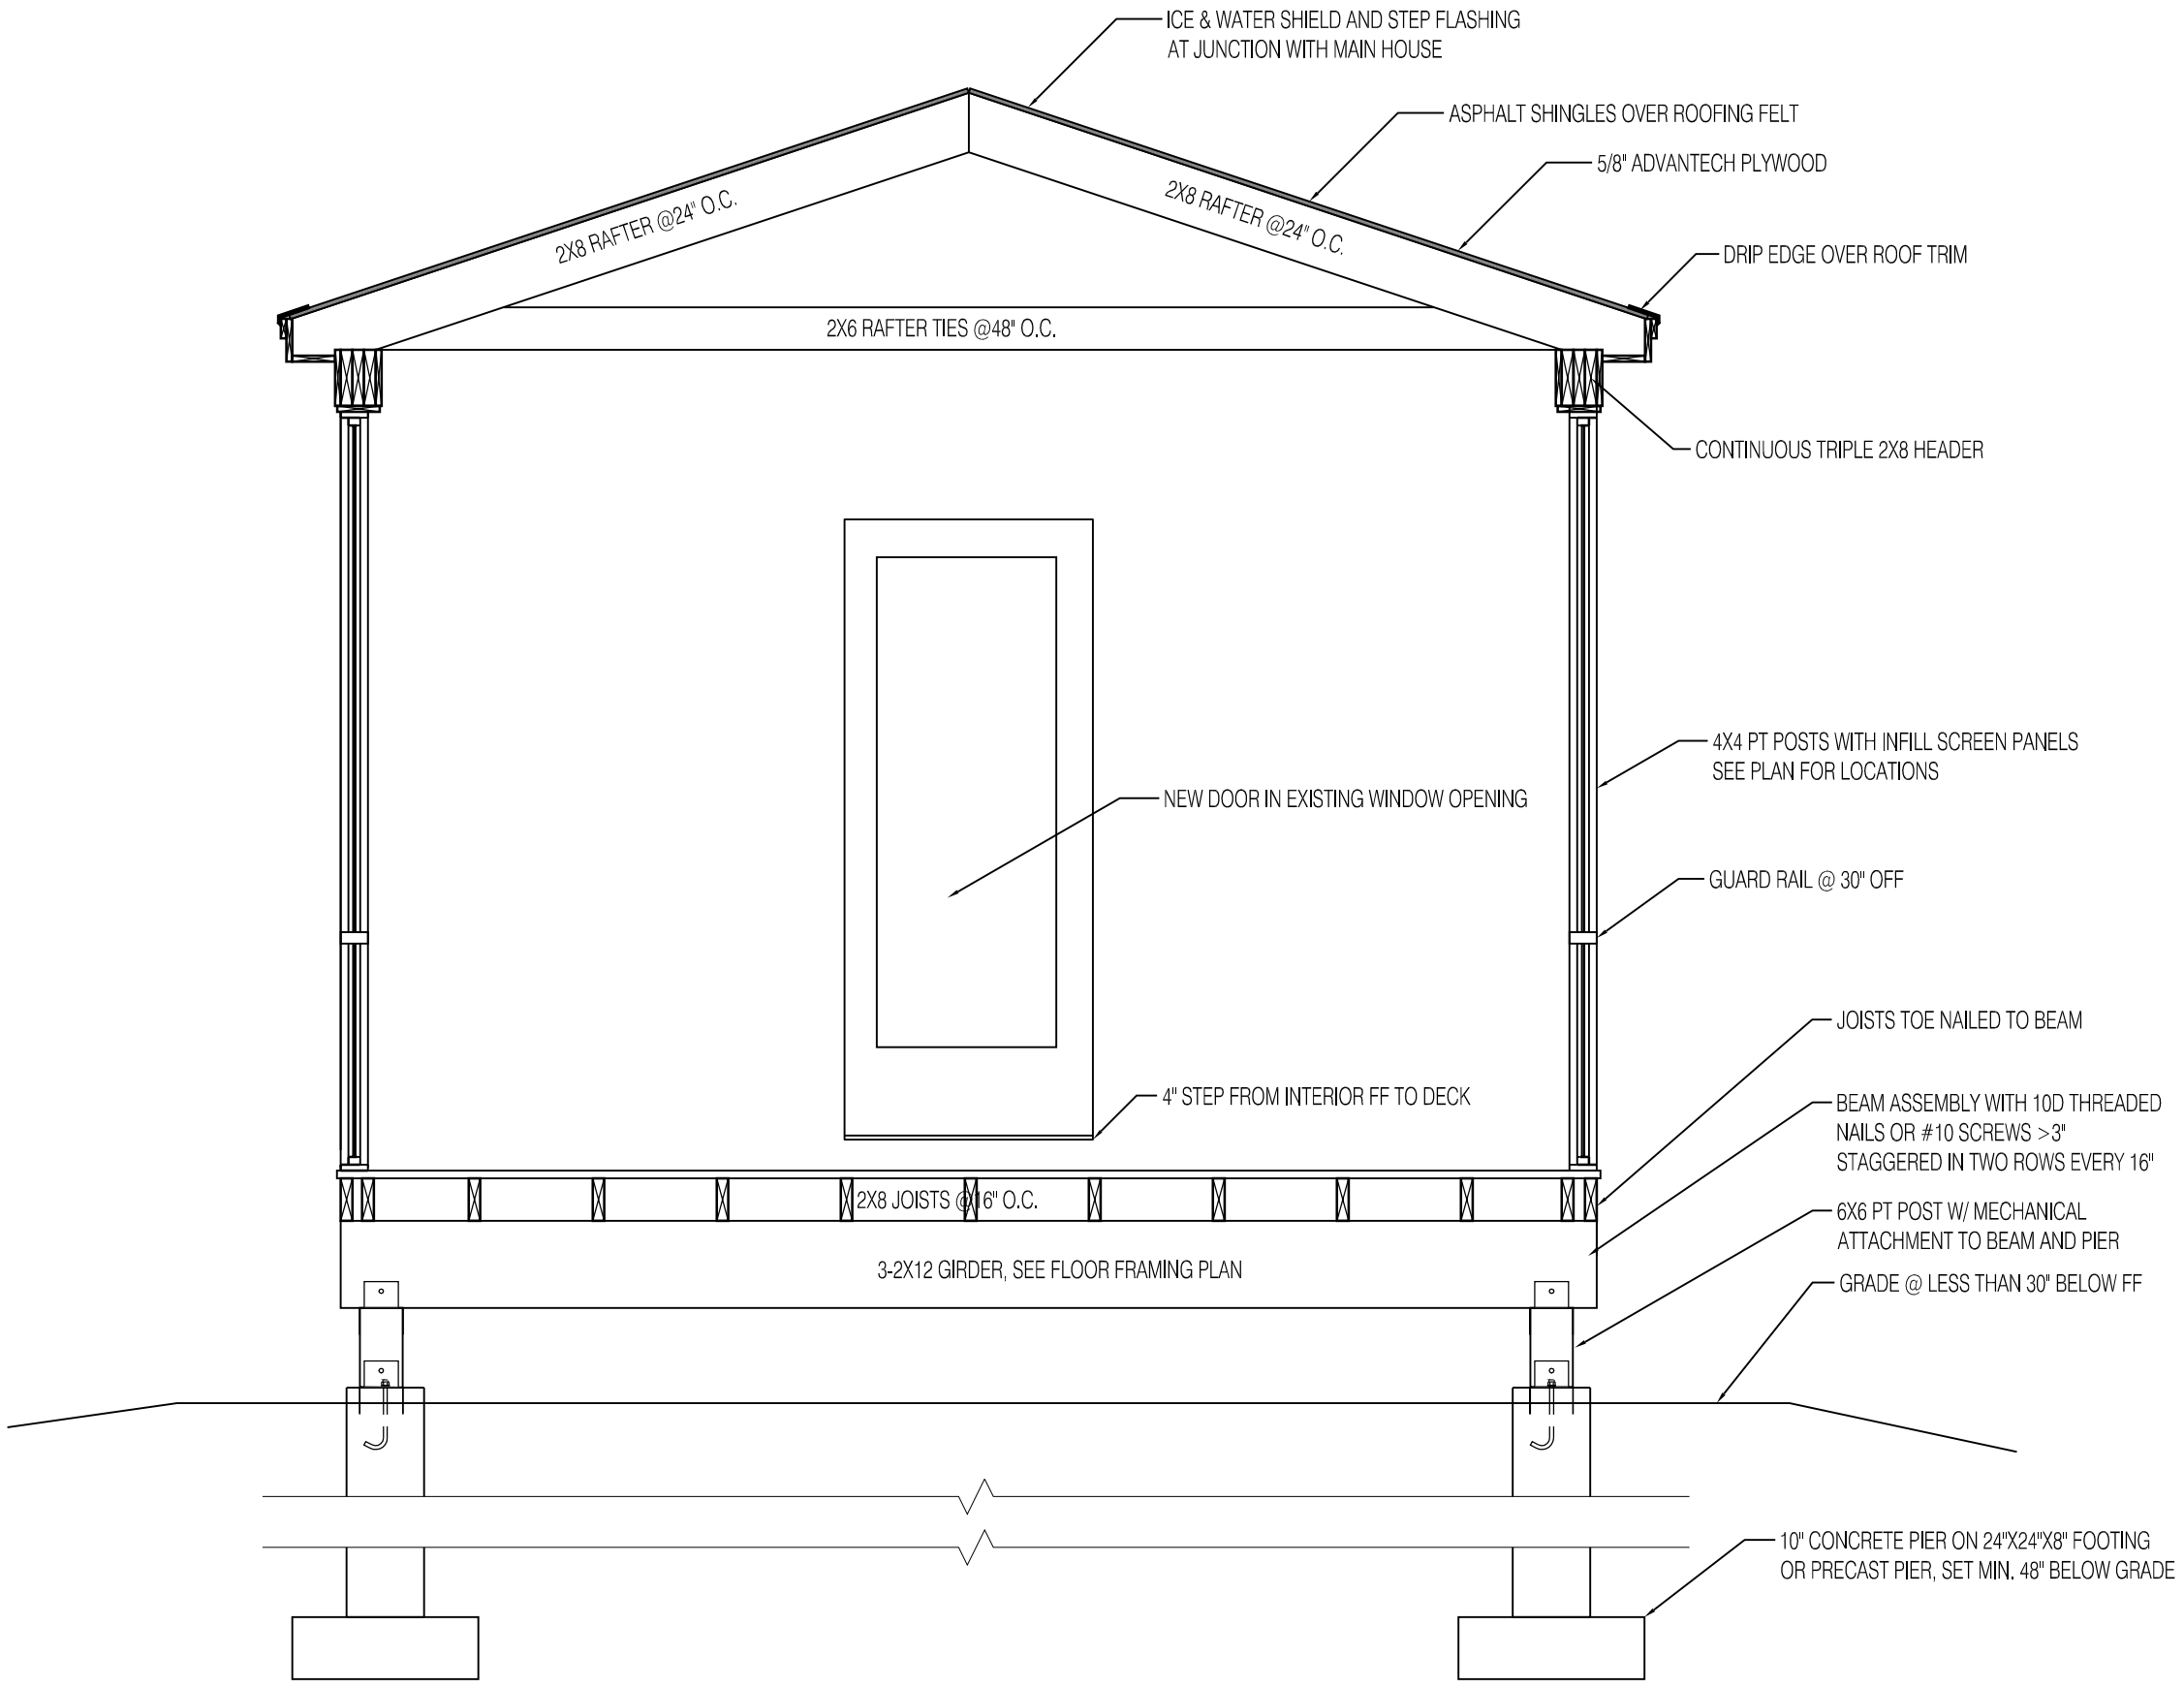

1 SECTION
1/2" = 1'-0"

PROSPECT DESIGN
ARCHITECTURE | EXHIBITIONS
207·749·7400 | prospectdesign.me

SECTION
BURTON JOHANSON

DATE: 9.5.2012
DRAWN BY: BB

A-301