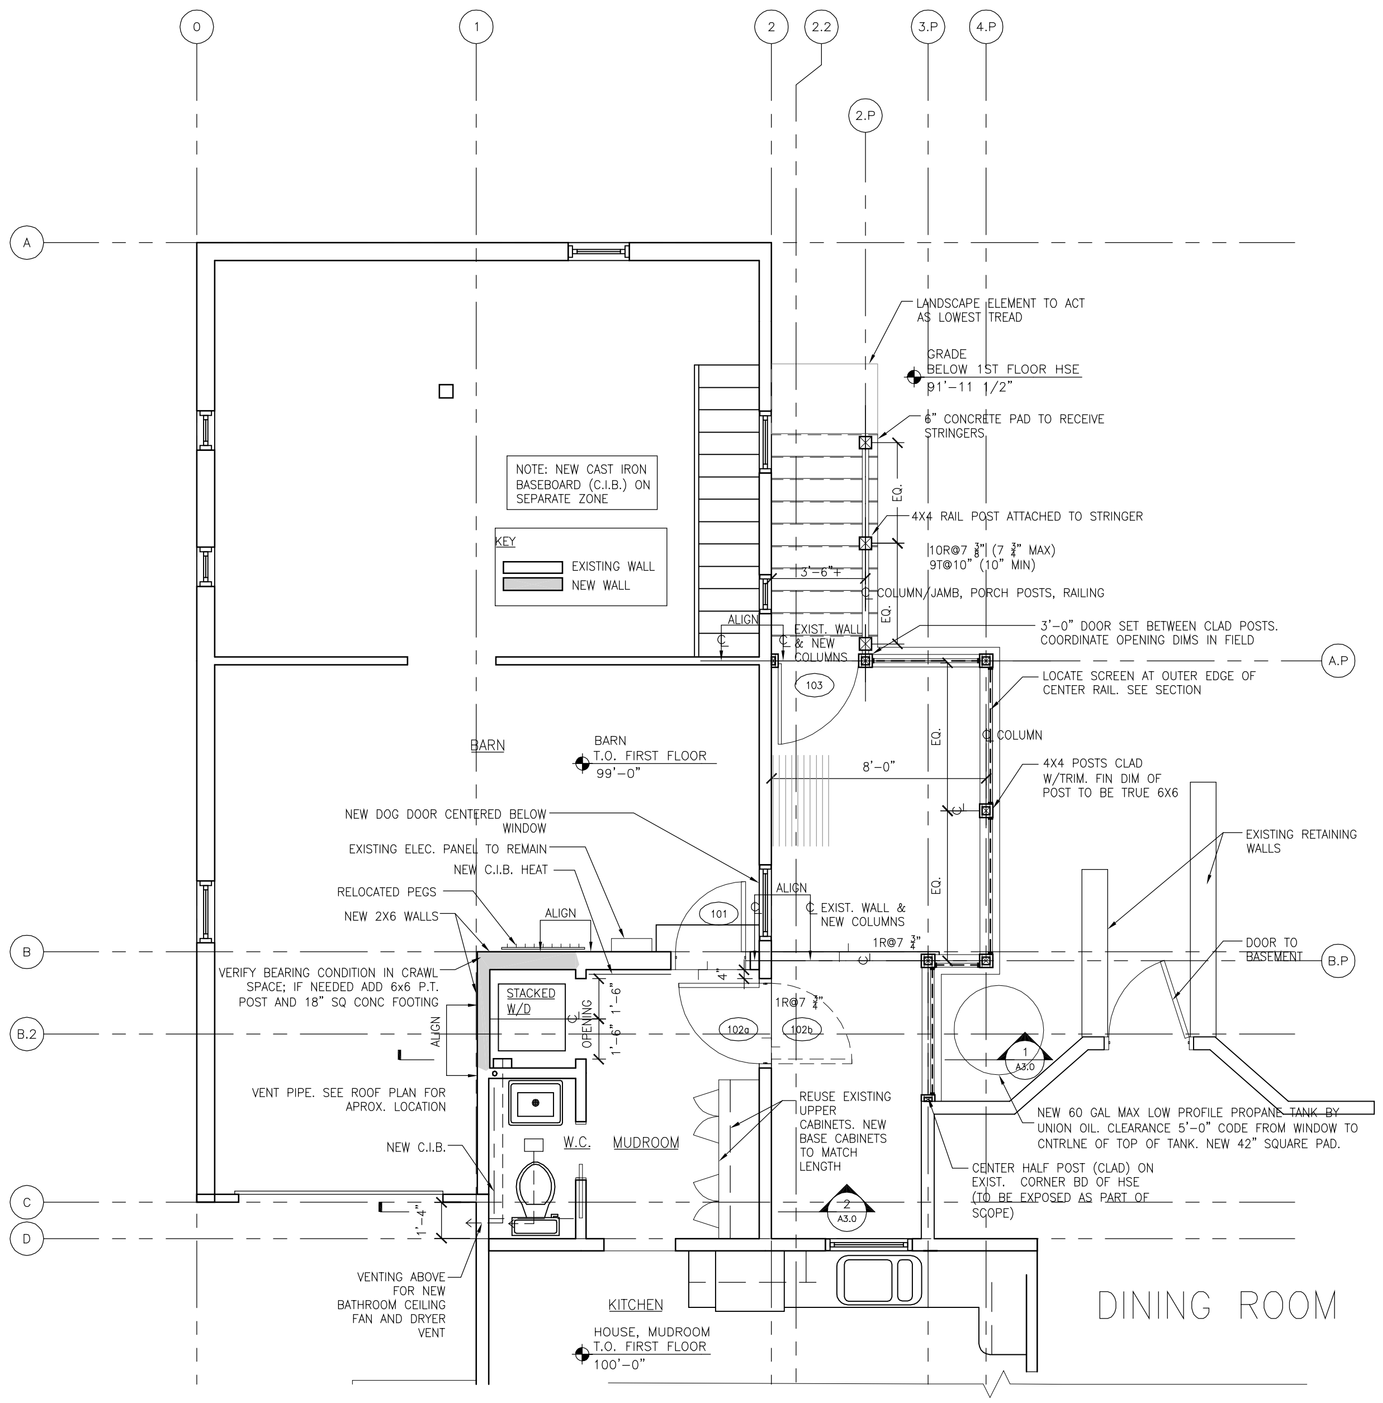

2 FIRST FLOOR PLAN
1/4"=1'-0"

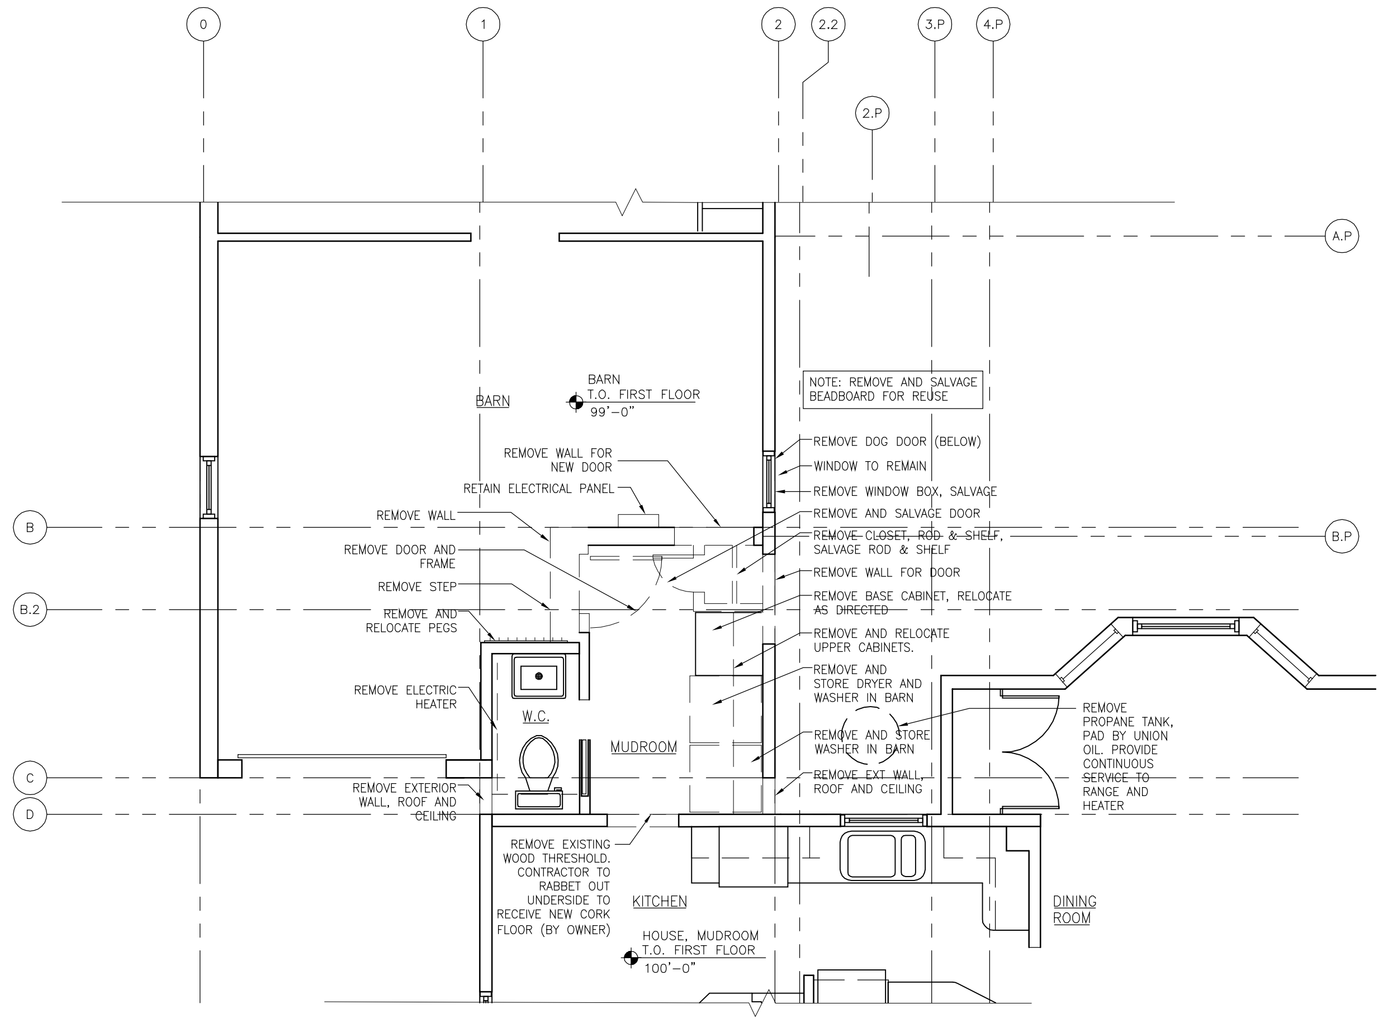

1 FIRST FLOOR DEMO PLAN
1/4"=1'-0"

BARBÂ+WHEELOCK
ARCHITECTURE
PRESERVATION
DESIGN
500 CONGRESS STREET
PORTLAND, MAINE 04101
FAX 207.772.3667
TEL 207.772.2722

NOT FOR CONSTRUCTION

138 BEACON STREET
LINK AND PORCH ADDITION
PORTLAND, MAINE

Title:

FIRST FLOOR
DEMO PLAN
NEW WORK PLAN

Project No: 2002610

Date: 1 AUGUST 2006

Revisions:

Issued For: BUILDING PERMIT

Drawing No:

A1.0