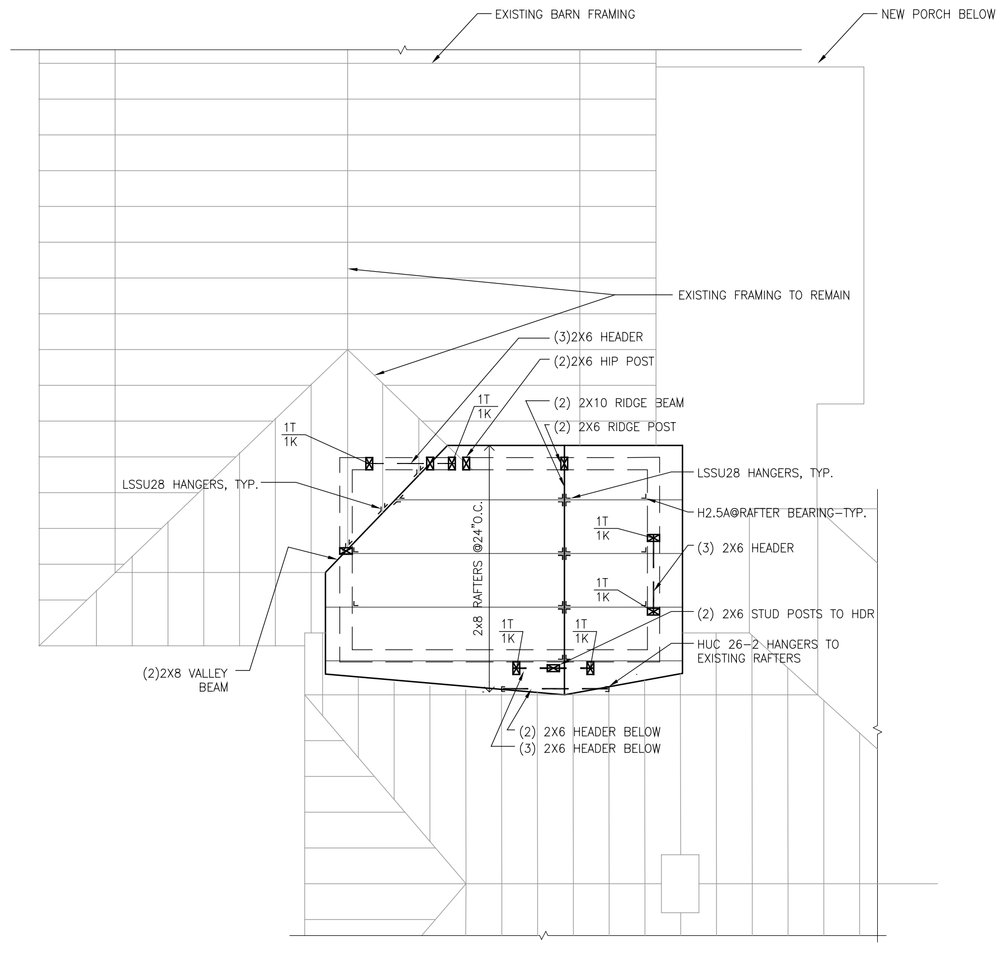

3 ROOF FRAMING PLAN
1/4"=1'-0"

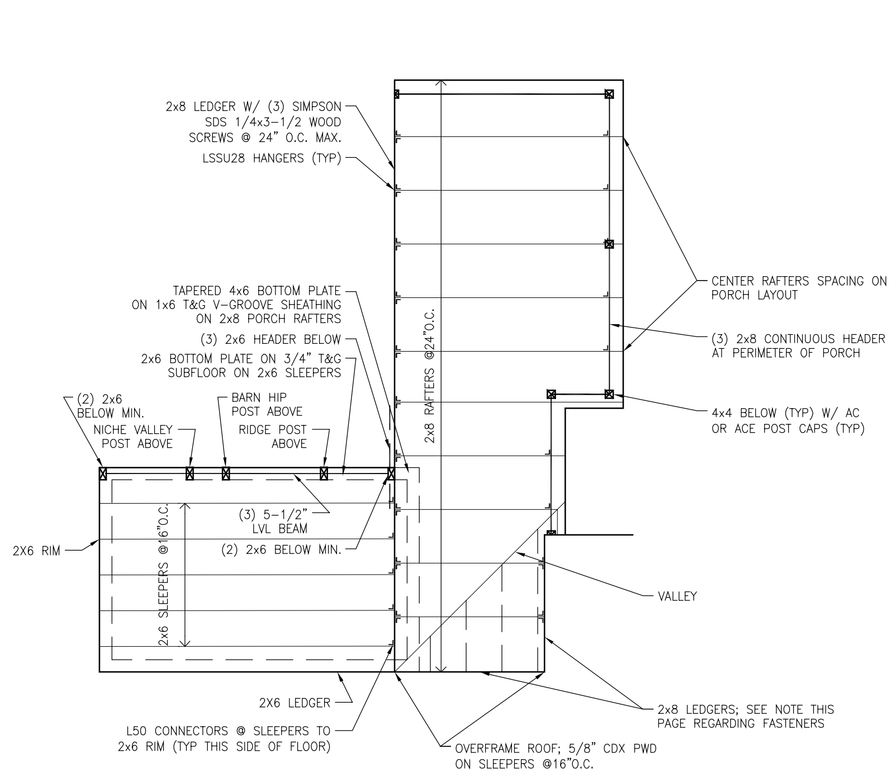

2 SECOND FLOOR FRAMING PLAN
1/4"=1'-0"

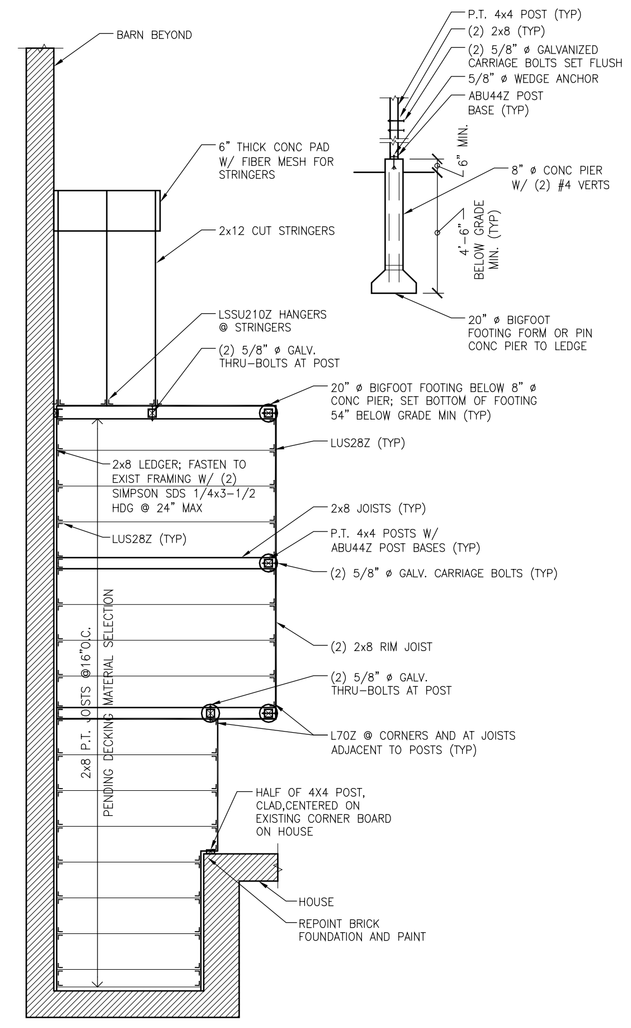

1 PORCH FRAMING PLAN
1/4"=1'-0"

BARBÂ+WHEELOCK
ARCHITECTURE
PRESERVATION
DESIGN
500 CONGRESS STREET
PORTLAND, MAINE 04101
FAX 207.772-3667
TEL 207.772-2722

NOT FOR CONSTRUCTION

138 BEACON STREET
LINK AND PORCH ADDITION
PORTLAND, MAINE

Title:

FRAMING PLANS

Project No: 2002610

Date: 1 AUGUST 2006

Revisions:

Issued For: BUILDING PERMIT

Drawing No:

S1.0