= Removed walls

= Added walls

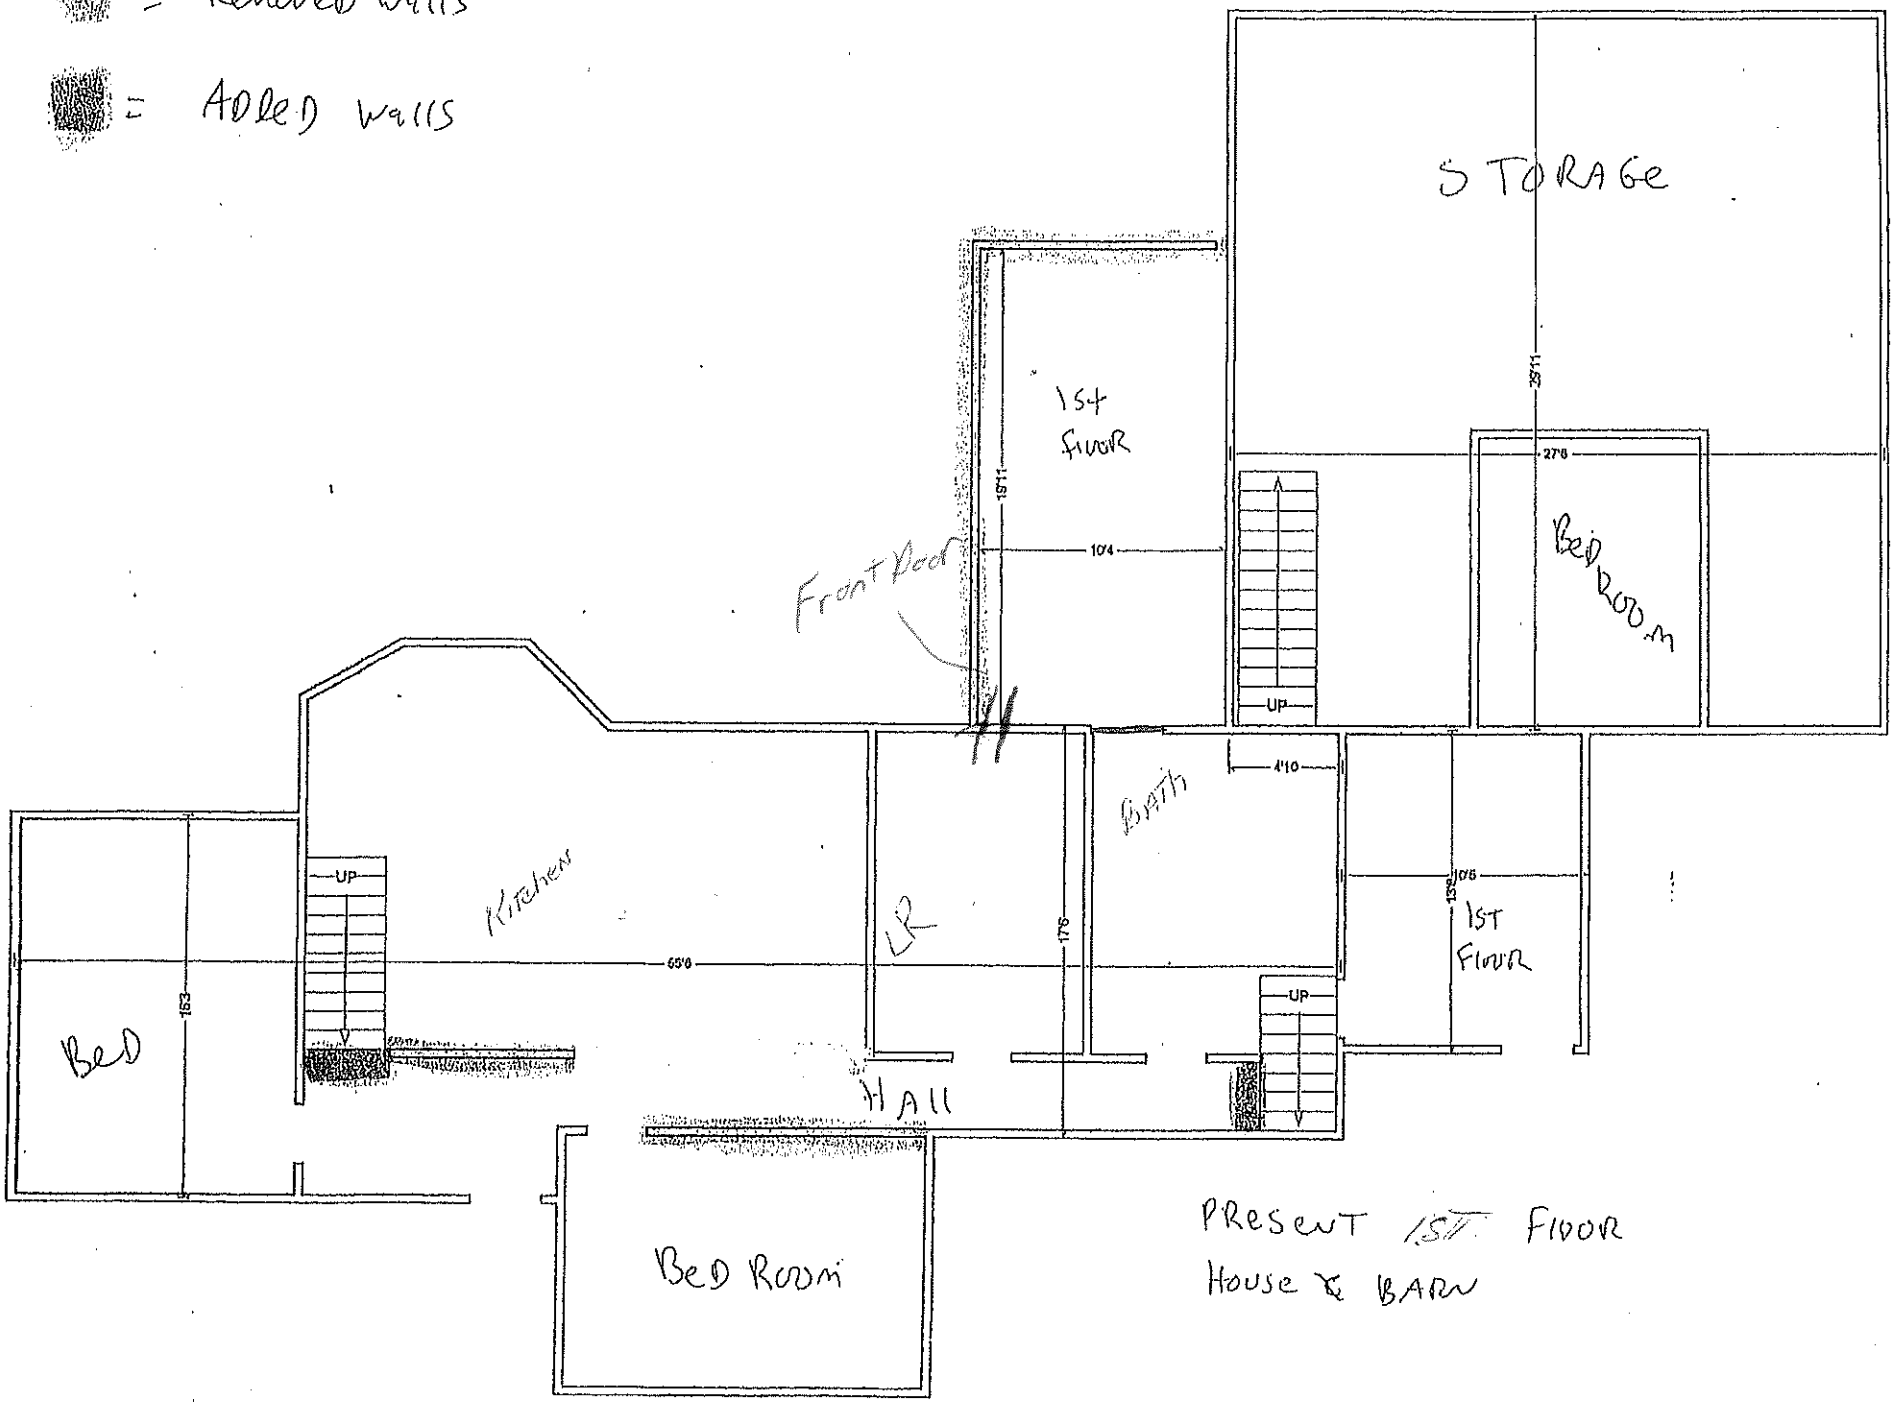

PRESENT 1ST FLOOR
HOUSE & BARN