Linda Braley
lsbraley@yahoo.com
207.321.5060

LIST OF DRAWINGS:
A001 SITE PLAN
A002 SITE PLAN DETAIL
A100 FOUNDATION PLAN
A101 FIRST FLOOR PLAN
A102 SECOND FLOOR PLAN
A201 ELEVATION
A202 ELEVATION
A301 SECTION

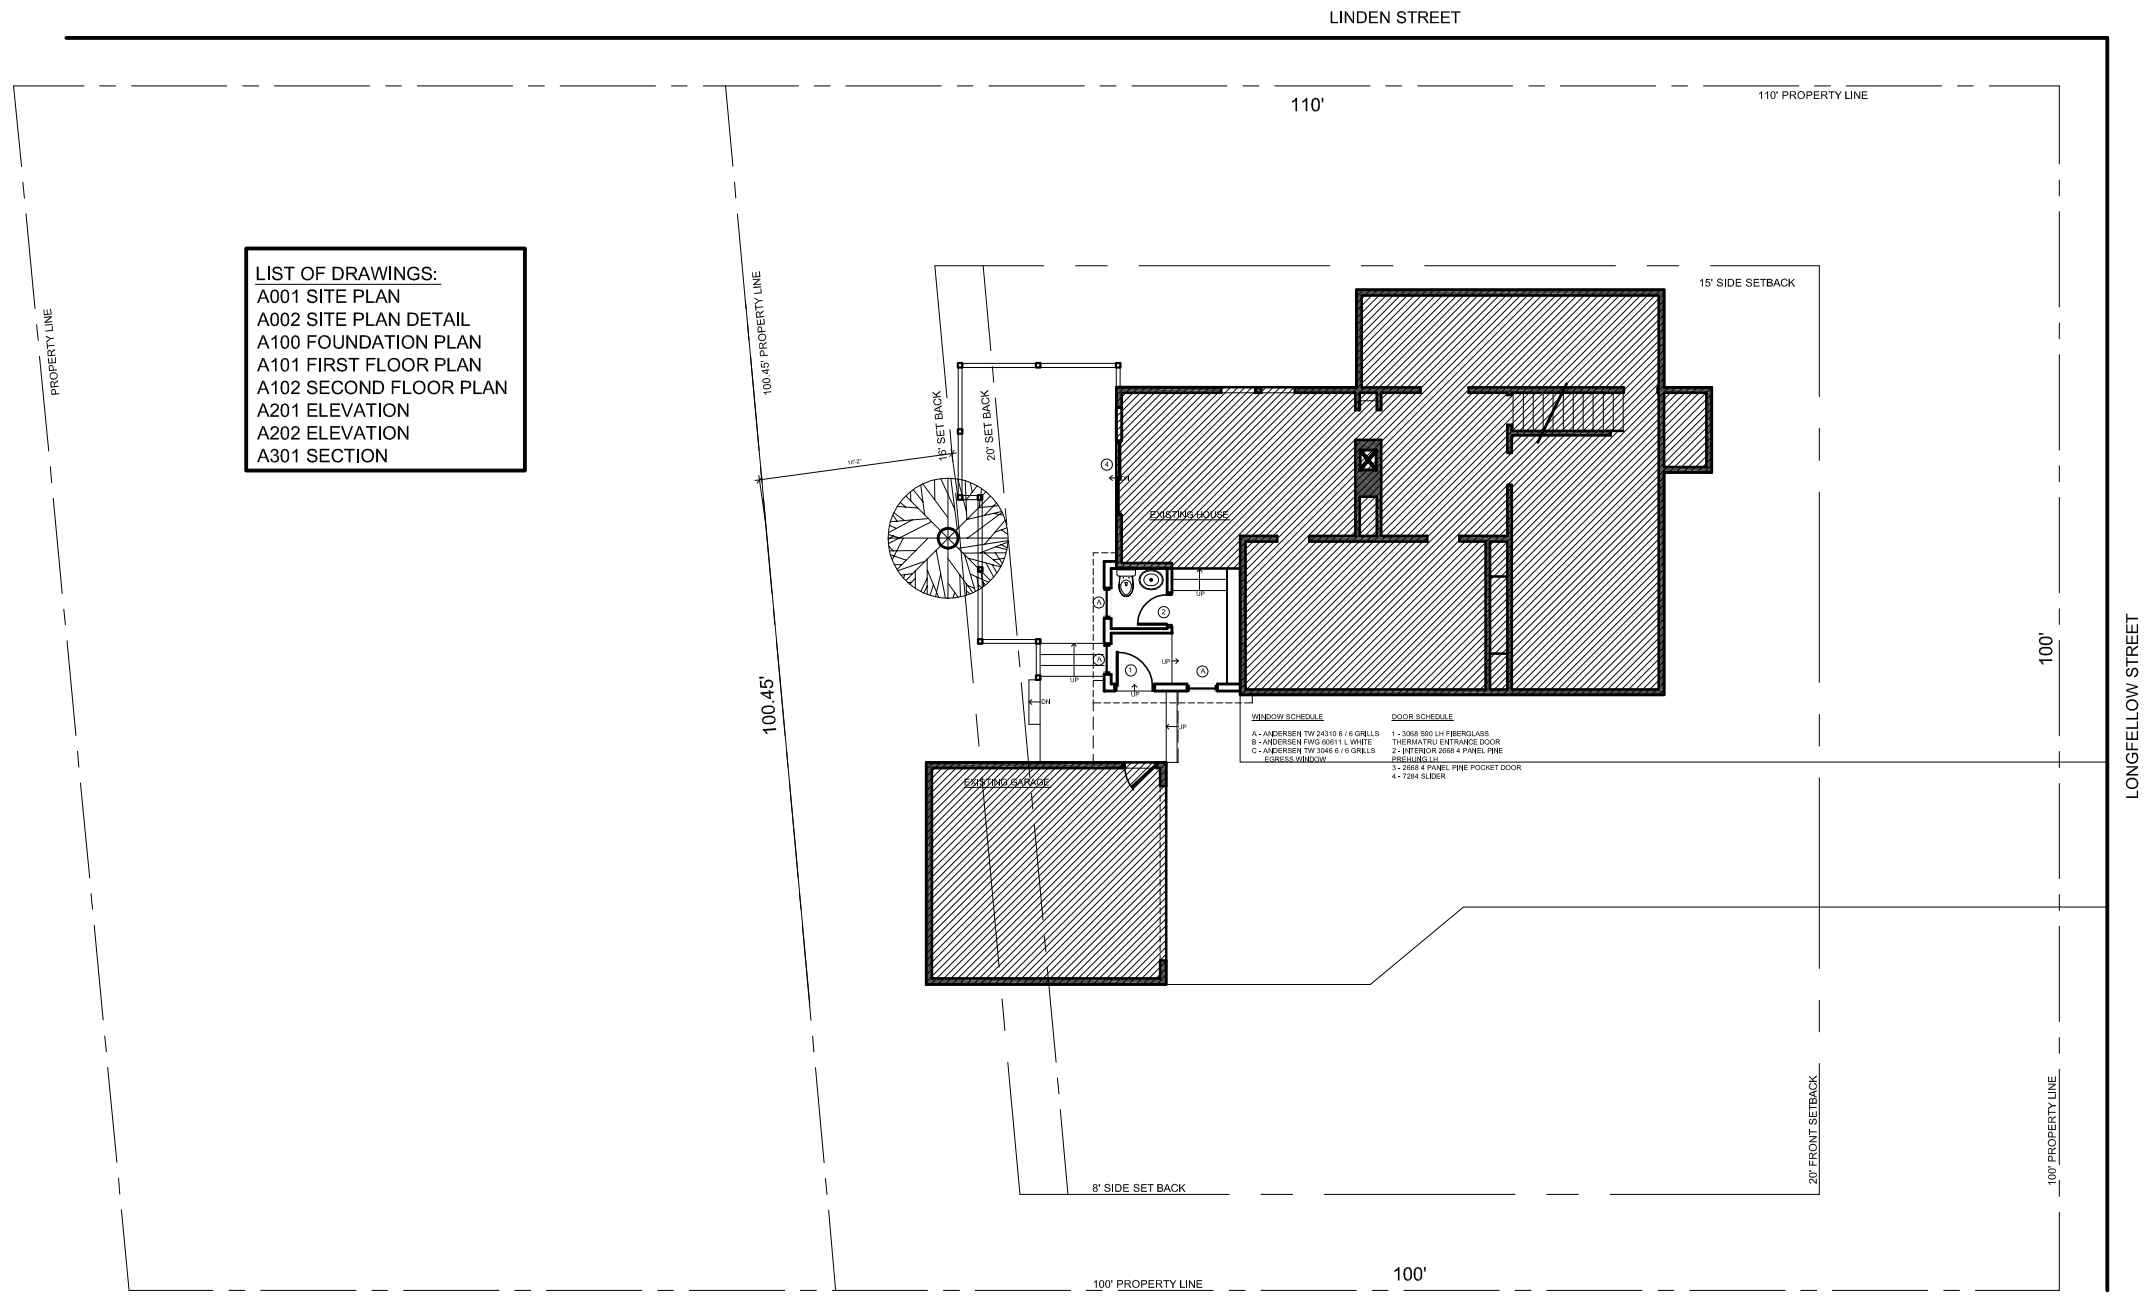

1 SITE PLAN
SCALE: 1/16" = 1'-0"

DRAWING TITLE: SITE PLAN

PROJECT NAME: VAN SOEST RESIDENCE
PORTLAND MAINE

THIS DRAWING IS THE PROPERTY OF LINDA BRALEY AND IS NOT TO BE COPIED OR REPRODUCED IN PART OR WHOLE. 2016 © LINDA BRALEY

DATE OF ISSUE
MARCH 31, 2016
DESCRIPTION
CONCEPTUAL
SCALE
AS NOTED
PROJECT NUMBER
2015-0200

A-001