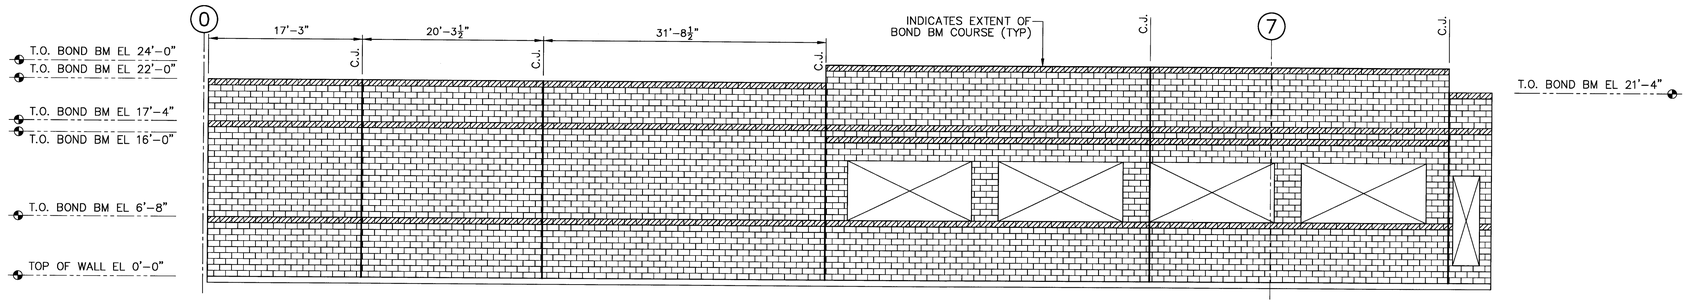

CMU WALL ELEVATION – SOUTH
$\frac{1}{8}$"=1'-0"

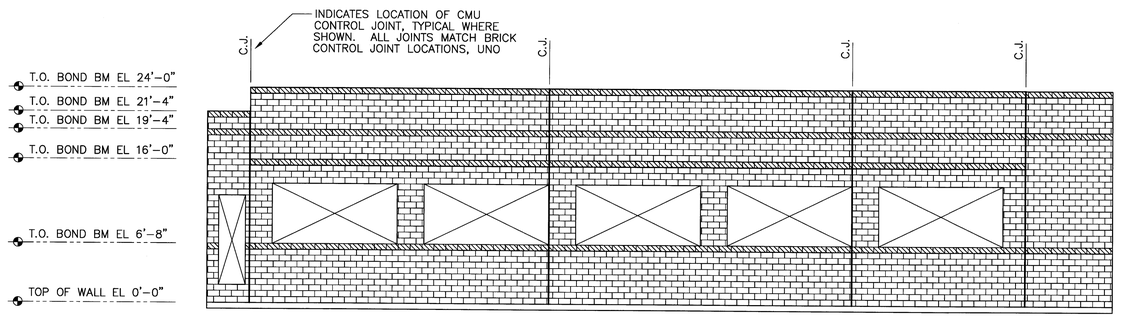

CMU WALL ELEVATION – EAST
$\frac{1}{8}$"=1'-0"

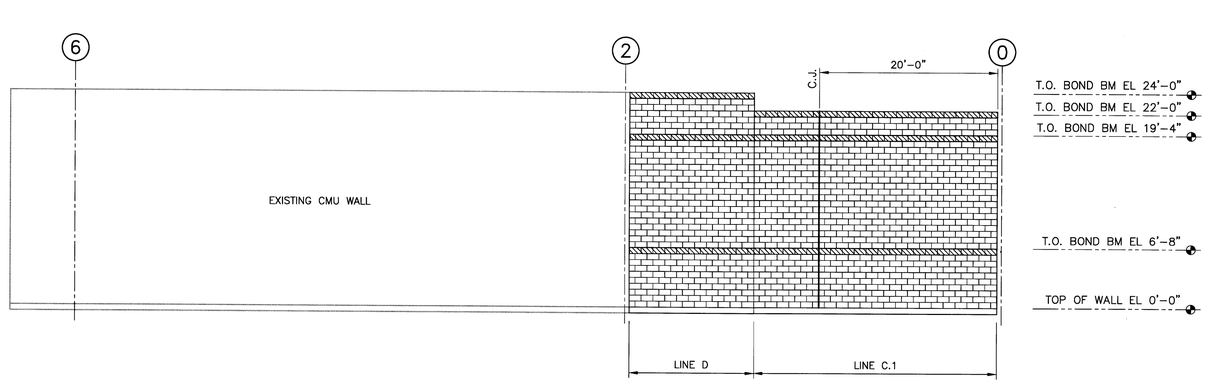

CMU WALL ELEVATION – NORTH
$\frac{1}{8}$"=1'-0"

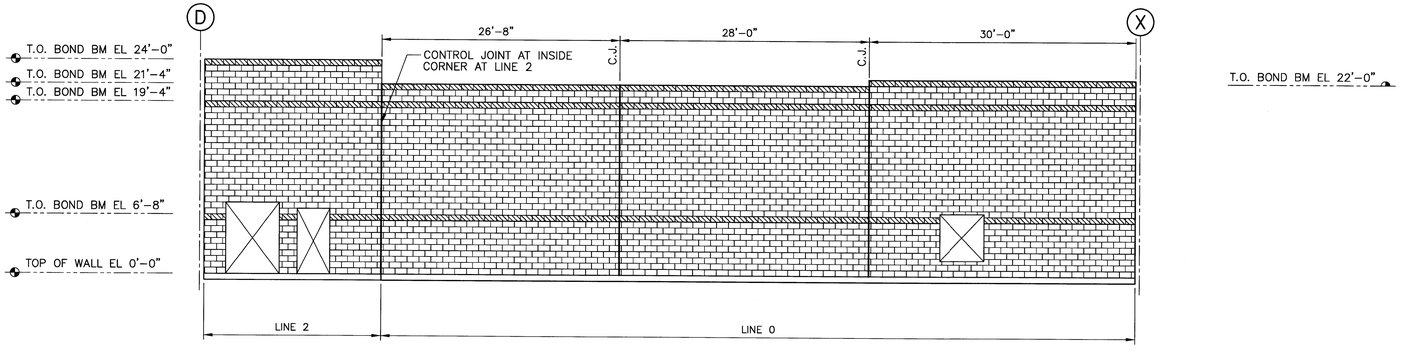

CMU WALL ELEVATION – WEST
$\frac{1}{8}$"=1'-0"

MOESER & ASSOCIATES
206 AYER ROAD HARVARD, MA 978-456-6905
ARCHITECT

DRAWINGS/SPECIFICATIONS BY:
☐ WALGREENS'
■ LANDLORD'S CONSULTANT

ALL CONSTRUCTION WORK, UNLESS NOTED OTHERWISE, BY:
☐ WALGREENS' CONTRACTOR
■ LANDLORD'S CONTRACTOR (TURNKEY CONSTRCUTION)

STORE		BUILDING	
NEW	■	NEW	■
REMODELING	☐	EXISTING	☐
RELOCATION	☐	NEW SHELL ONLY	☐
OTHERS	☐		

STRUCTURAL ENGINEER:
DWD ENGINEERING, INC.
5 Michael Road
E. Bridgewater, MA
TEL. 508.378.9602
FAX. 508.378.2922

NO.	DATE	BY	DESCRIPTION	CONST

REVISIONS

CERTIFICATION AND SEAL

I HEREBY CERTIFY THAT THIS PLAN AND SPECIFICATION WAS PREPARED BY ME OR UNDER MY DIRECT SUPERVISION AND THAT I AM A DULY REGISTERED ARCHITECT OR ENGINEER UNDER THE LAWS OF THE STATE OF MAINE AS SIGNIFIED BY MY HAND AND SEAL.

FISCAL 2007 CRITERIA - STORE # 12325

WALGREENS
616 FOREST AVENUE
PORTLAND, MAINE

DRAWING TITLE
EXTERIOR ELEVATIONS

CADD PLOT:
VOID PLOT:
RELEASED TO CONSTRUCTION

SCALE: AS NOTED
DRAWN BY: RGC
DATE: 12/10/08
REVIEWED BY: DWD

DRAWING NO.
S7