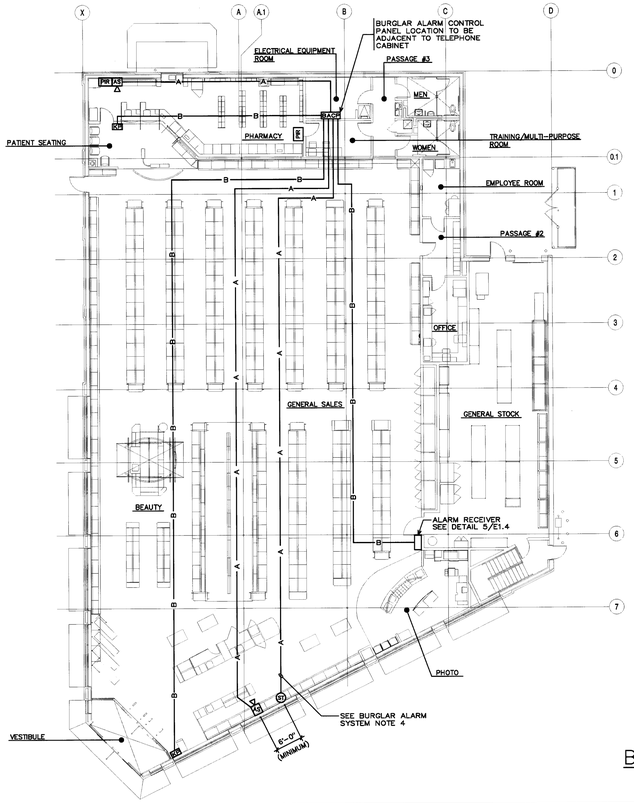

FLOOR PLAN – BURGLAR ALARM SYSTEM

SCALE: 1/16" = 1'-0"

ALARM SIREN CONNECTION DETAIL

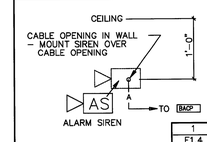

1 / E1.4

KEYPAD CONNECTION DETAIL

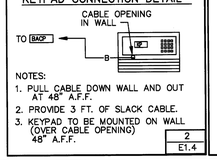

NOTES:
1. PULL CABLE DOWN WALL AND OUT AT 48" A.F.F.
2. PROVIDE 3 FT. OF SLACK CABLE.
3. KEYPAD TO BE MOUNTED ON WALL (OVER CABLE OPENING) 48" A.F.F.

2 / E1.4

STROBE CONNECTION DETAIL

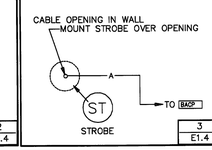

3 / E1.4

BURGLAR ALARM SYSTEM NOTES

1 – ALL WORK SHOWN SHALL COMPLY WITH ALL NATIONAL, STATE AND LOCAL CODES, ORDINANCES, ETC.

2 – BURGLAR ALARM SYSTEM DEVICES FURNISHED BY WALGREENS, CABLES FURNISHED AND INSTALLED BY LANDLORD'S CONTRACTOR. FINAL TERMINATION OF BURGLAR ALARM SYSTEM DEVICES WILL BE BY WALGREENS DATA TERMINAL REPAIR (DTR) OR WALGREENS' CONTRACTOR.

3 – THIS DRAWING SHOWS ONLY WORK DONE BY THE ELECTRICAL CONTRACTOR AND DOES NOT SHOW A COMPLETE SYSTEM. ADDITIONAL PIR MOTION DETECTOR & DOOR CONTACT INSTALLATION BY WALGREENS (DTR).

4 – CABLE REQUIREMENTS:
(A)– 18 GAUGE, 2 CONDUCTOR, TWISTED & STRANDED (BELDEN 5300UE)
(B)– 18 GAUGE, 4 CONDUCTOR, TWISTED & STRANDED (BELDEN 5302UE)

5 – ALARM STROBE AND ALARM SIREN TO BE INSTALLED A MINIMUM OF 6'–0" APART.

LEGEND

BACP	BURGLAR ALARM CONTROL PANEL
AS	ALARM SIREN
ST	STROBE
KP	ALPHA KEYPAD
PIR	PIR MOTION DETECTOR
—A—	CABLE – SEE BURGLAR ALARM SYSTEM NOTE #4
—B—	CABLE – SEE BURGLAR ALARM SYSTEM NOTE #4

BURGLAR ALARM CONTROL PANEL DETAIL

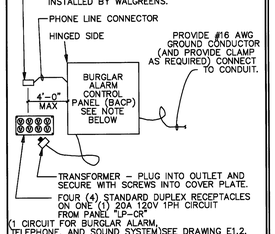

NOTE: BURGLAR ALARM CONTROL PANEL (BACP) SHALL BE PARTITIONED FOR TWO (2) KRYPADS.

(MOUNT ON 8'X8' PLYWOOD TELEPHONE PANEL)

4 / E1.4

BURGLAR ALARM RECEIVER DETAIL

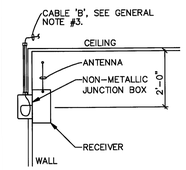

NOTES:
1. RECEIVER TO BE MOUNTED AWAY FROM METALLIC OBJECTS.
2. SEE EQUIPMENT CONNECTION STUB–UP DETAIL.
3. NOT USED.
4. POSITION RECEIVER TO AVOID WALL GRAPHIC.

5 / E1.4

EQUIPMENT CONNECTION STUB–UP DETAIL

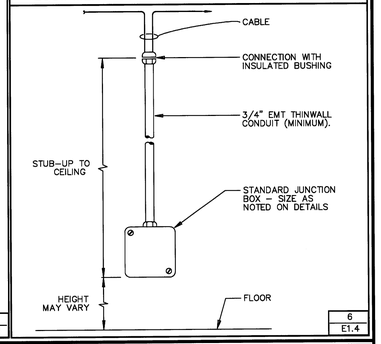

6 / E1.4

COVERT CCTV SYSTEM NOTES

1. ALL WORK SHOWN SHALL COMPLY WITH ALL NATIONAL, STATE AND LOCAL CODES, ORDINANCES, ETC.
2. ELECTRICAL CONTRACTOR TO FURNISH ONE (1) 1" CCTV CONDUIT, WEATHERPROOF JUNCTION BOX AND BLANK COVERPLATE, WITH CONDUIT STUB INSIDE STORE (REFER TO DETAIL 1 FOR ADDITIONAL INFORMATION). MASONRY CONTRACTOR TO INSTALL AND COORDINATE WITH ELECTRICAL CONTRACTOR.
3. ELECTRICAL CONTRACTOR TO COORDINATE WITH MASONRY CONTRACTOR REGARDING INSTALLATION OF IN–WALL CONDUIT FOR ALL WALL MOUNTED ELECTRICAL ITEMS (i.e. LIGHTS, SIGNS, CAMERAS, etc.) TO BELOW ROOF LINE.
4. REAR CAMERA TO HAVE CLEAR SIGHT OF RECEIVING DOOR. AND REAR OF VEHICLE AT DRIVE–THRU WINDOW.
5. GLOBE BEAM MOUNT (GBM) KIT AND CONDUIT, FURNISHED AND INSTALLED BY ELECTRICAL CONTRACTOR. CONTACT WREN AT (800) 881–2249. MOUNT GLOBE AT 10'–0" A.F.F.

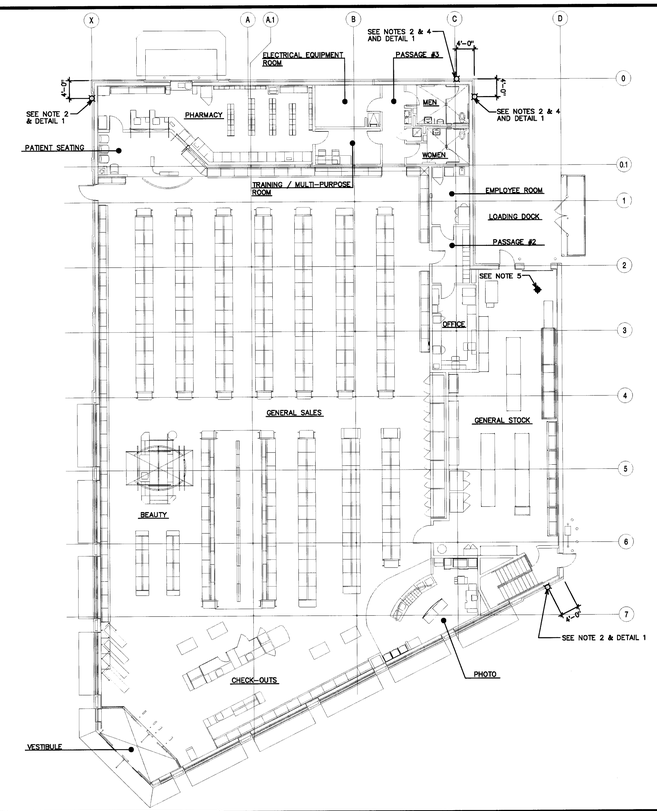

FLOOR PLAN – COVERT CCTV SYSTEM

SCALE: 1/16" = 1'–0"

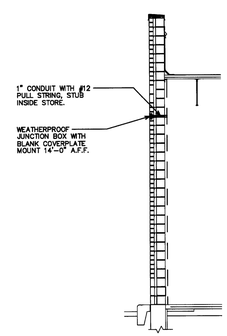

1 DETAIL

SCALE: N.T.S.

MOESER & ASSOCIATES
206 AYER ROAD HARVARD, MA 978-456-6905
ARCHITECT

DRAWINGS/SPECIFICATIONS BY:
☐ WALGREENS'
■ LANDLORD'S CONSULTANT

ALL CONSTRUCTION WORK, UNLESS NOTED OTHERWISE, BY:
☐ WALGREENS' CONTRACTOR
■ LANDLORD'S CONTRACTOR (TURNKEY CONSTRUCTION)

STORE		BUILDING	
NEW	■	NEW	■
REMODELING	☐	EXISTING	☐
RELOCATION	☐	NEW SHELL ONLY	☐
OTHERS	☐		

NO.	DATE	BY	DESCRIPTION	CONST

REVISIONS

CERTIFICATION AND SEAL

I HEREBY CERTIFY THAT THIS PLAN AND SPECIFICATION WAS PREPARED BY ME OR UNDER MY DIRECT SUPERVISION AND THAT I AM A DULY REGISTERED ARCHITECT OR ENGINEER UNDER THE LAWS OF THE STATE OF MAINE AS SIGNIFIED BY MY HAND AND SEAL.

FISCAL 2007 CRITERIA - STORE #12325

WALGREENS
616 FOREST AVENUE
PORTLAND, MAINE

DRAWING TITLE
FLOOR PLAN - BURGLAR ALARM & CCTV SYSTEMS

CADD PLOT:
VOID PLOT:
RELEASED TO CONSTRUCTION

SCALE: AS NOTED
DRAWN BY: RJV
DATE: 12-10-08
REVIEWED BY: SAM

DRAWING NO. **E1.4**