1
1 OF 9

FOREST AVENUE ELEVATION

SCALE: 1/4" = 1'-0"

DRAWN	CHECKED
RHS	MWE

REV:	BY:	DATE:	STATUS:
C.	KAH	06/13/19	ADDED BASEMENT LEVEL
B.	RHS	10/26/18	REVISED PER CLIENT REVIEW
A.	RHS	10/23/18	RELEASED FOR CLIENT REVIEW

THIS PLAN SHALL NOT BE MODIFIED WITHOUT WRITTEN PERMISSION FROM SEBAGO TECHNICS, INC. ANY ALTERATIONS; AUTHORIZED OR OTHERWISE, SHALL BE AT THE USER'S SOLE RISK AND WITHOUT LIABILITY TO SEBAGO TECHNICS, INC.

SEBAGO TECHNICS
WWW.SEBAGOTECHNICS.COM
75 John Roberts Rd.
Suite 1A
South Portland, ME 04106
Tel: 207-200-2100

FOREST AVENUE ELEVATION
OF:
ODDFELLOWS BLOCK - PLANS
651 FOREST AVE
PORTLAND, ME, 04101
FOR:
ODDFELLOWS HALL COMPANY OF DEERING
651 FOREST AVE,
PORTLAND, ME, 04101

PROJECT NO.	SCALE
18425	1/4" = 1'-0"

SHEET 1 OF 9

1 / 2 OF 9 WOODFORD STREET ELEVATION

SCALE: 1/4" = 1'-0"

DRAWN	CHECKED
RHS	MWE

REV:	BY:	DATE:	STATUS:
C.	KAH	06/13/19	ADDED BASEMENT LEVEL
B.	RHS	10/26/18	REVISED PER CLIENT REVIEW
A.	RHS	10/23/18	RELEASED FOR CLIENT REVIEW

THIS PLAN SHALL NOT BE MODIFIED WITHOUT WRITTEN PERMISSION FROM SEBAGO TECHNICS, INC. ANY ALTERATIONS AUTHORIZED OR OTHERWISE, SHALL BE AT THE USER'S SOLE RISK AND WITHOUT LIABILITY TO SEBAGO TECHNICS, INC.

SEBAGO TECHNICS
WWW.SEBAGOTECHNICS.COM
75 John Roberts Rd.
Suite 1A
South Portland, ME 04106
Tel: 207-200-2100

WOODFORD STREET ELEVATION
OF
ODDFELLOWS BLOCK - PLANS
651 FOREST AVE
PORTLAND, ME, 04101
FOR:
ODDFELLOWS HALL COMPANY OF DEERING
651 FOREST AVE,
PORTLAND, ME, 04101

PROJECT NO.	SCALE
18425	1/4" = 1'-0"

SHEET 2 OF 9

1
3 OF 9

REAR ELEVATION

SCALE: 1/4" = 1'-0"

DRAWN	CHECKED
RHS	MWE

REV:	BY:	DATE:	STATUS:
C.	KAH	06/13/19	ADDED BASEMENT LEVEL
B.	RHS	10/26/18	REVISED PER CLIENT REVIEW
A.	RHS	10/23/18	RELEASED FOR CLIENT REVIEW

THIS PLAN SHALL NOT BE MODIFIED WITHOUT WRITTEN PERMISSION FROM SEBAGO TECHNICS INC. ANY ALTERATIONS AUTHORIZED OR OTHERWISE, SHALL BE AT THE USER'S SOLE RISK AND WITHOUT LIABILITY TO SEBAGO TECHNICS INC.

SEBAGO TECHNICS
WWW.SEBAGOTECHNICS.COM
75 John Roberts Rd.
Suite 1A
South Portland, ME 04106
Tel. 207-200-2100

REAR ELEVATION
OF:
ODDFELLOWS BLOCK - PLANS
651 FOREST AVE
PORTLAND, ME. 04101
FOR:
ODDFELLOWS HALL COMPANY OF DEERING
651 FOREST AVE.
PORTLAND, ME. 04101

PROJECT NO.	SCALE
18425	1/4" = 1'-0"

SHEET 3 OF 9

1
4 OF 9

EAST ELEVATION

SCALE: 1/4" = 1'-0"

DRAWN	CHECKED
RHS	MWE

REV.	BY:	DATE:	STATUS:
C	KAH	06/13/19	ADDED BASEMENT LEVEL
B	RHS	10/26/18	REVISED PER CLIENT REVIEW
A	RHS	10/23/18	RELEASED FOR CLIENT REVIEW

THIS PLAN SHALL NOT BE MODIFIED WITHOUT WRITTEN PERMISSION FROM SEBAGO TECHNICS, INC. ANY ALTERATIONS AUTHORIZED OR OTHERWISE, SHALL BE AT THE USER'S SOLE RISK AND WITHOUT LIABILITY TO SEBAGO TECHNICS, INC.

SEBAGO TECHNICS
WWW.SEBAGOTECHNICS.COM
75 John Roberts Rd
Suite 1A
South Portland, ME 04106
Tel: 207-200-2100

EAST ELEVATION
OF:
ODDFELLOWS BLOCK - PLANS
651 FOREST AVE
PORTLAND, ME, 04101
FOR:
ODDFELLOWS HALL COMPANY OF DEERING
651 FOREST AVE,
PORTLAND, ME, 04101

PROJECT NO.	SCALE
18425	1/4" = 1'-0"

SHEET 4 OF 9

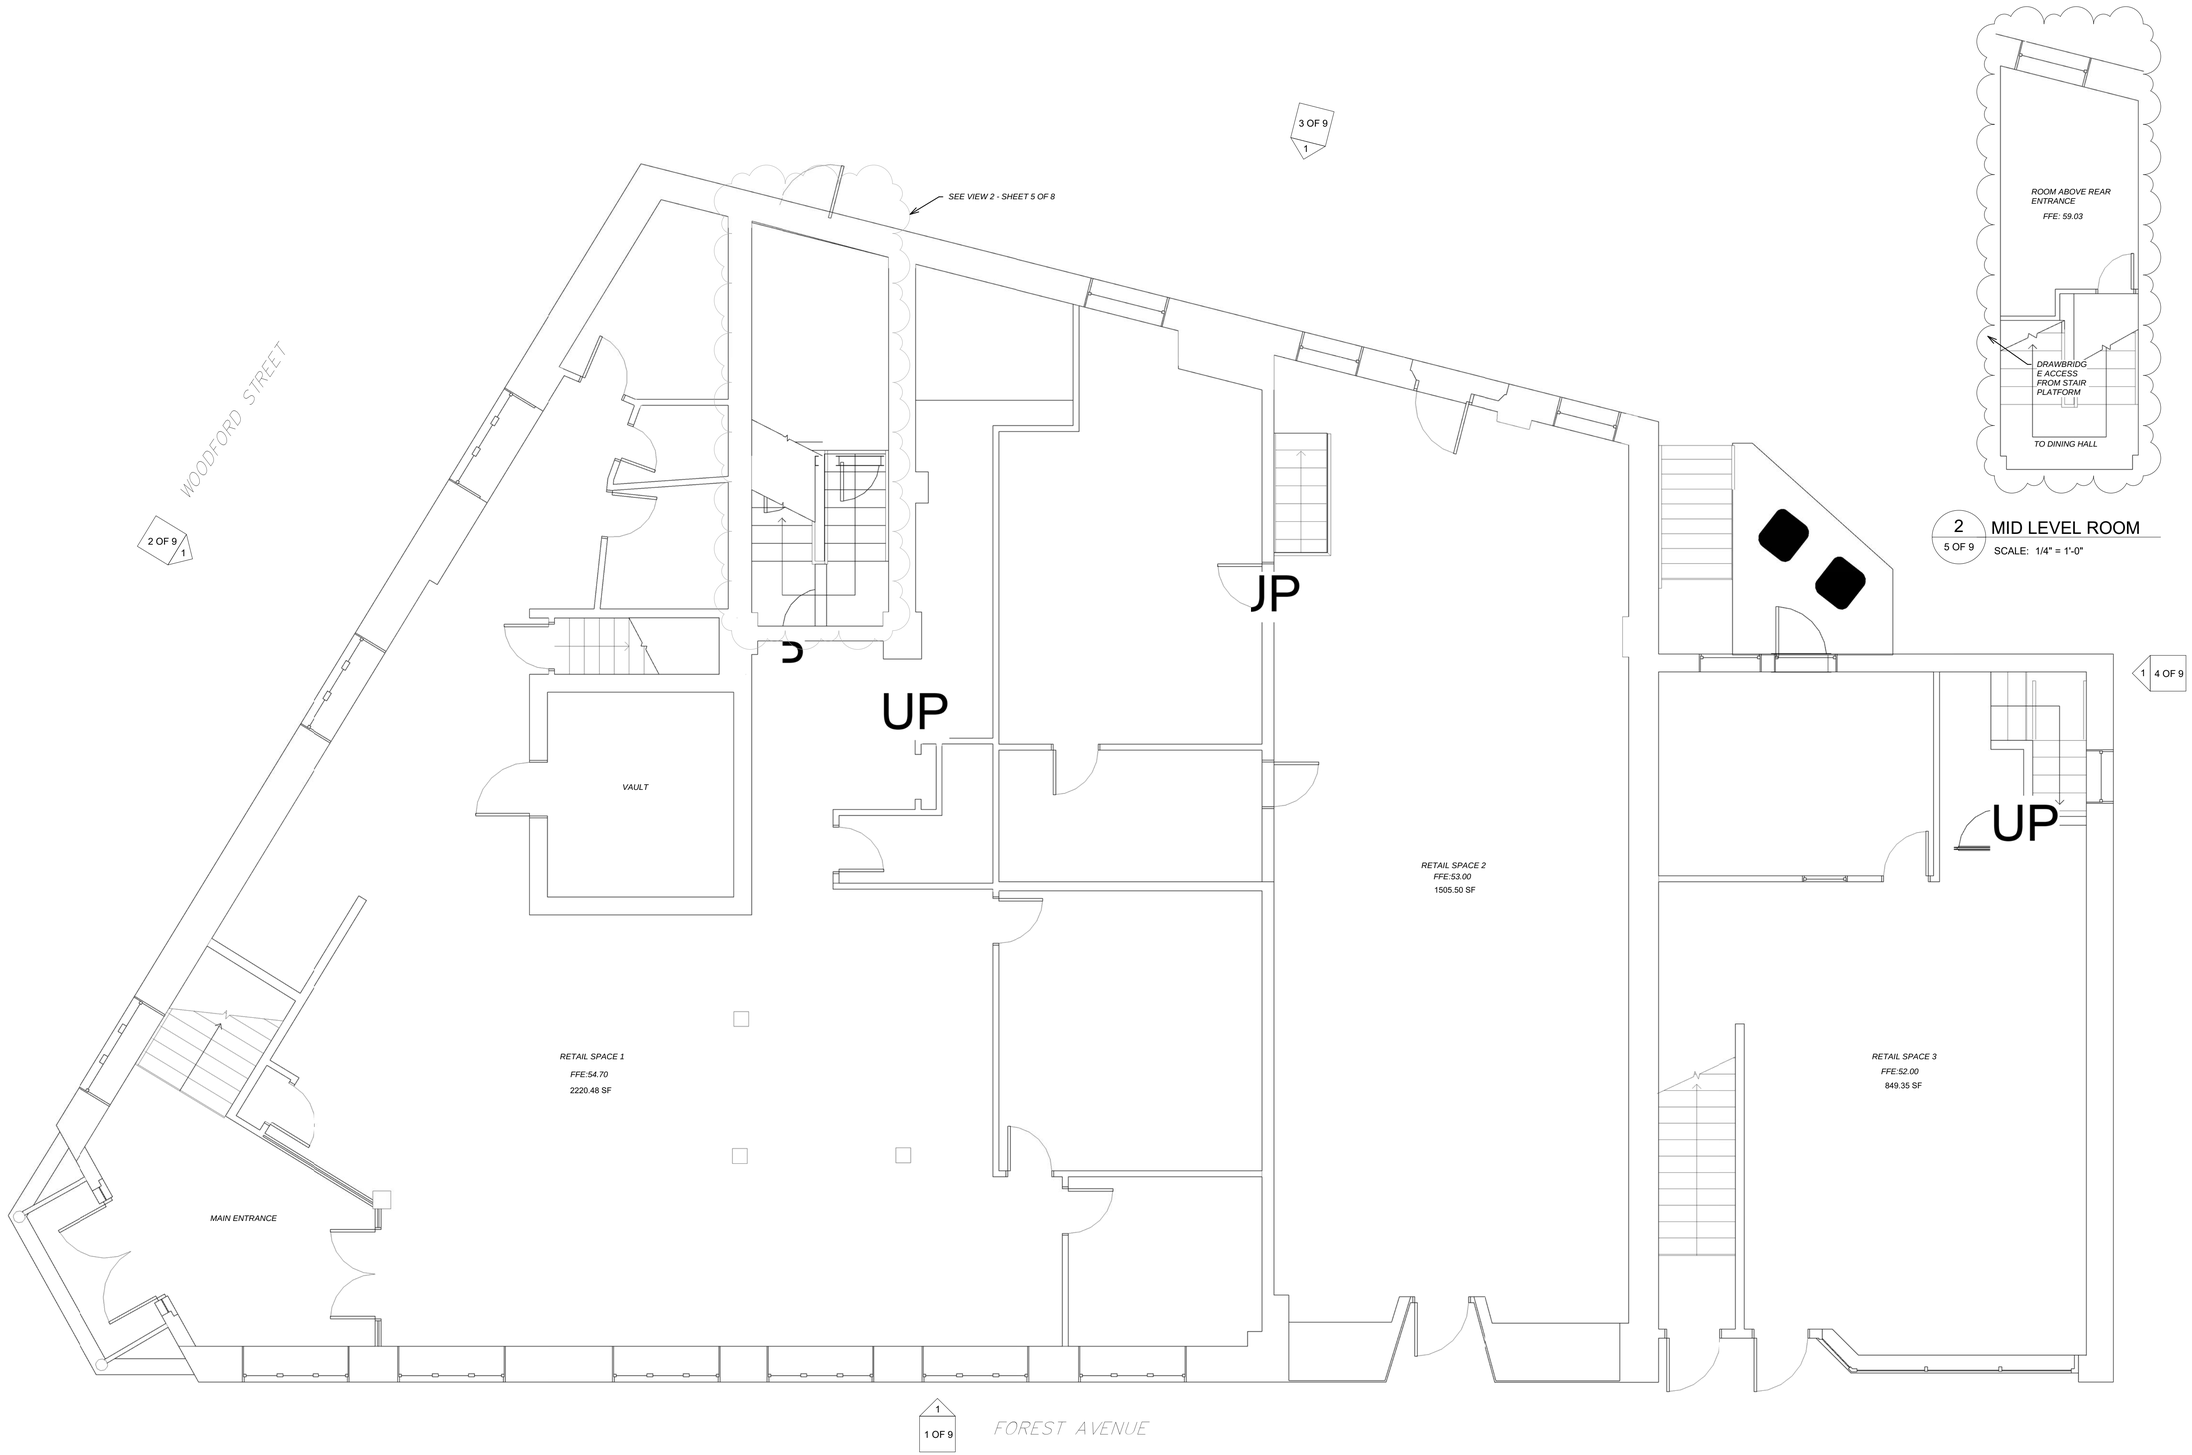

2 MID LEVEL ROOM
5 OF 9
SCALE: 1/4" = 1'-0"

1 FIRST FLOOR PLAN
5 OF 9
SCALE: 1/4" = 1'-0"

DRAWN	CHECKED
RHS	MWE

REV:	BY:	DATE:	STATUS:
C.	KAH	06/13/19	ADDED BASEMENT LEVEL
B.	RHS	10/26/18	REVISED PER CLIENT REVIEW
A.	RHS	10/23/18	RELEASED FOR CLIENT REVIEW

THIS PLAN SHALL NOT BE MODIFIED WITHOUT WRITTEN PERMISSION FROM SEBAGO TECHNICS, INC. ANY ALTERATIONS, AUTHORIZED OR OTHERWISE, SHALL BE AT THE USER'S SOLE RISK AND WITHOUT LIABILITY TO SEBAGO TECHNICS, INC.

SEBAGO TECHNICS
WWW.SEBAGOTECHNICS.COM
75 John Roberts Rd.
Suite 1A
South Portland, ME 04106
Tel. 207-200-2100

FIRST FLOOR PLAN
OF:
ODDFELLOWS BLOCK - PLANS
651 FOREST AVE
PORTLAND, ME. 04101
FOR:
ODDFELLOWS HALL COMPANY OF DEERING
651 FOREST AVE.
PORTLAND, ME. 04101

PROJECT NO.	SCALE
18425	1/4" = 1'-0"

SHEET 5 OF 9

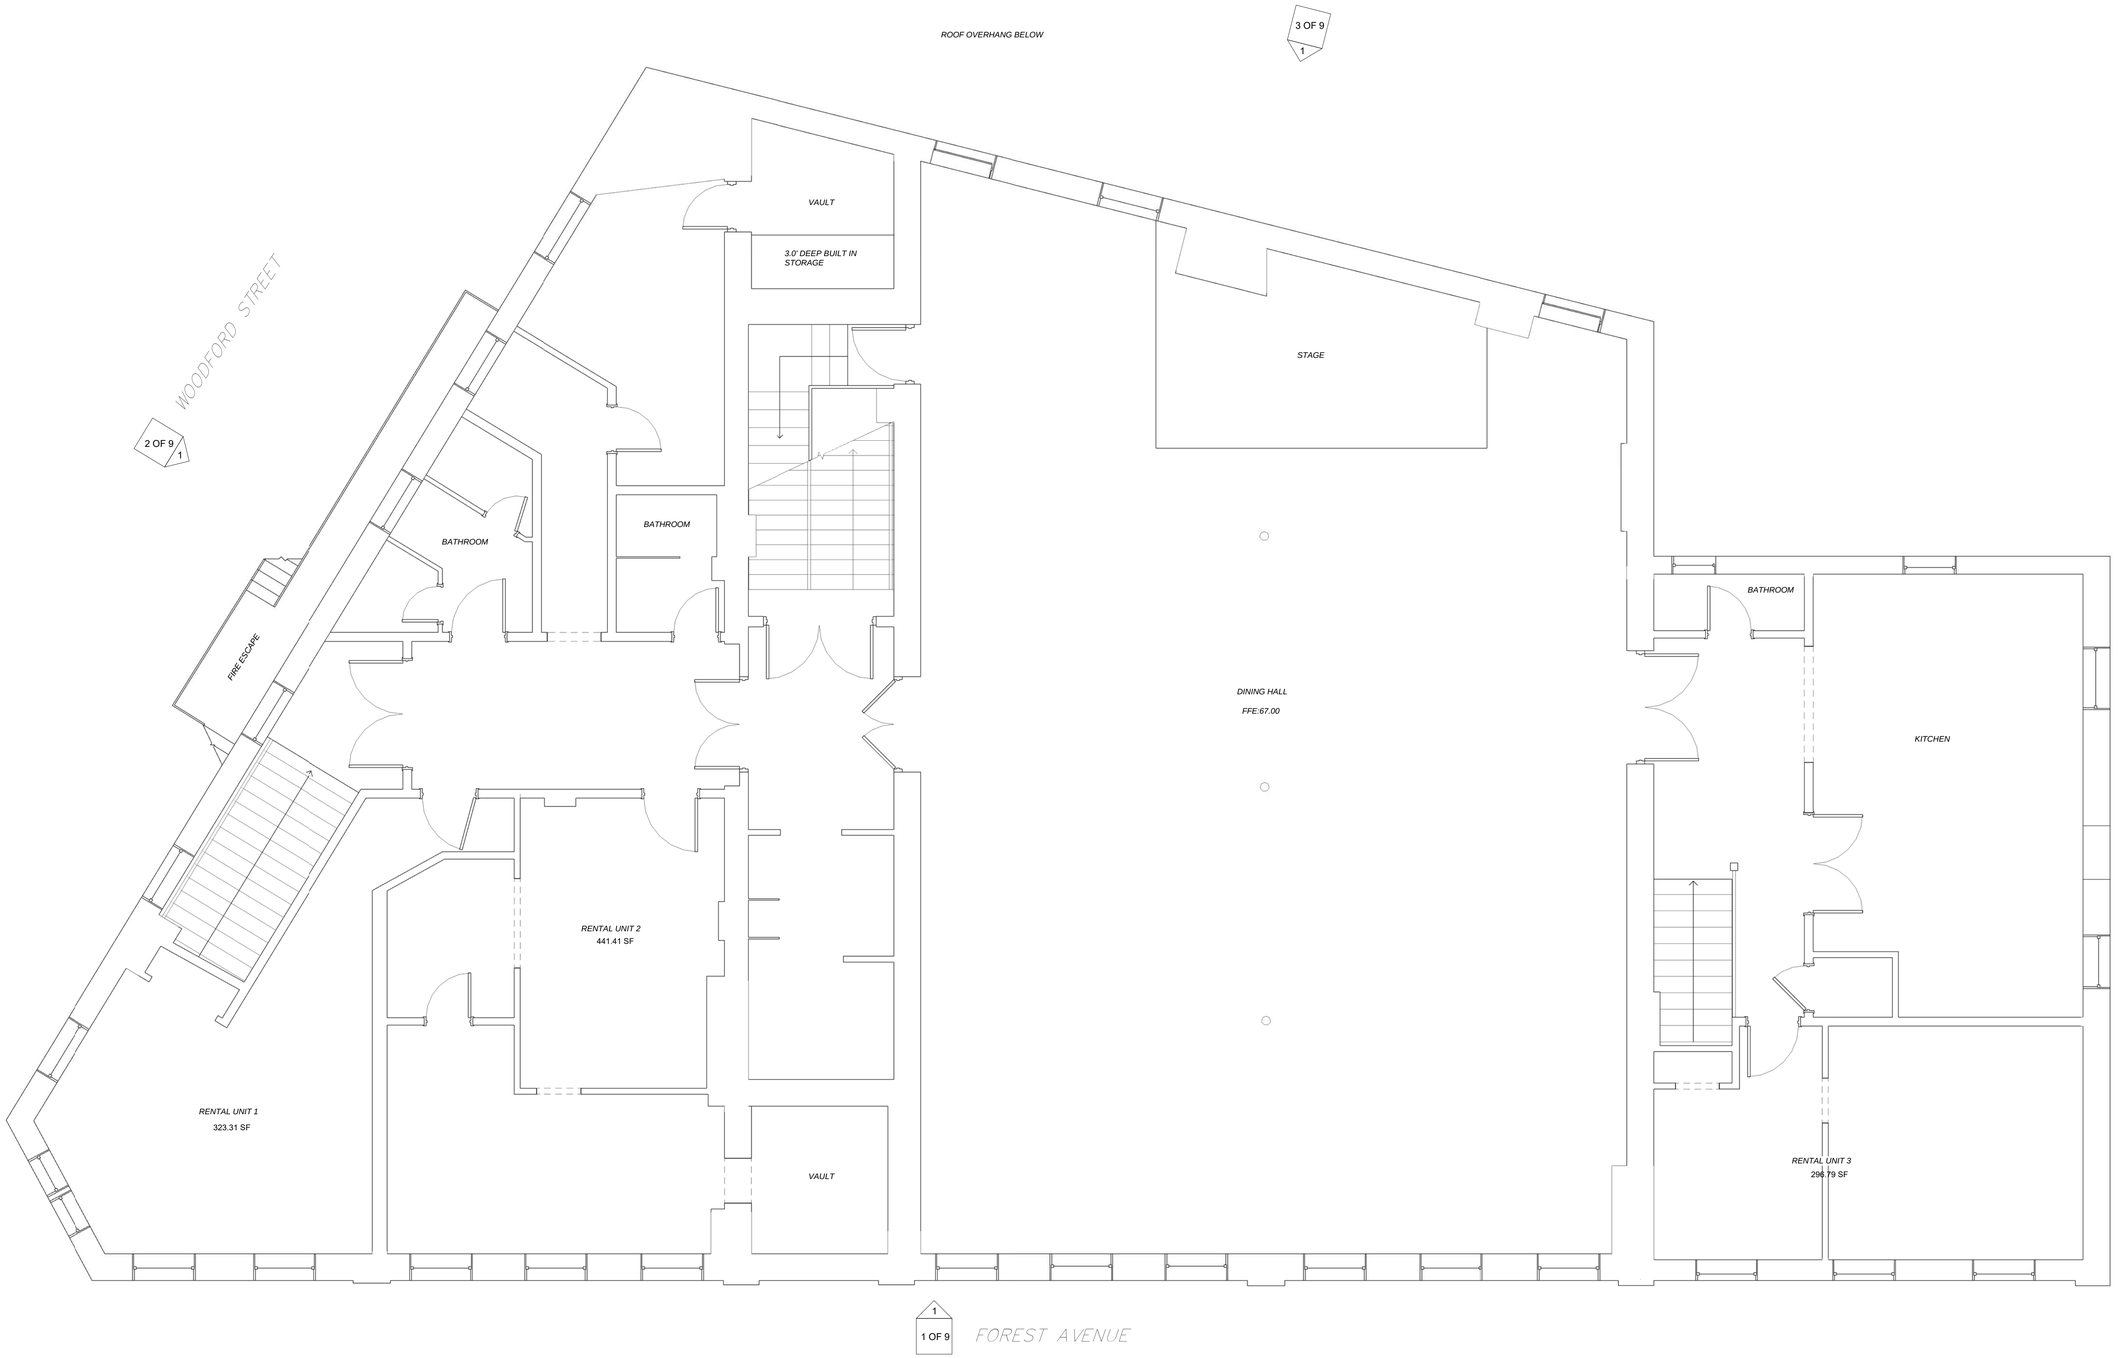

1 / 6 OF 9 — SECOND FLOOR PLAN

SCALE: 1/4" = 1'-0"

DRAWN	CHECKED
RHS	MWE

REV.:	BY:	DATE:	STATUS:
C.	KAH	06/13/19	ADDED BASEMENT LEVEL
B.	RHS	10/26/18	REVISED PER CLIENT REVIEW
A.	RHS	10/23/18	RELEASED FOR CLIENT REVIEW

THIS PLAN SHALL NOT BE MODIFIED WITHOUT WRITTEN PERMISSION FROM SEBAGO TECHNICS, INC. ANY ALTERATIONS AUTHORIZED OR OTHERWISE, SHALL BE AT THE USER'S SOLE RISK AND WITHOUT LIABILITY TO SEBAGO TECHNICS, INC.

SEBAGO TECHNICS
WWW.SEBAGOTECHNICS.COM
75 John Roberts Rd.
Suite 1A
South Portland, ME 04106
Tel: 207-200-2100

SECOND FLOOR PLAN
OF:
ODDFELLOWS BLOCK - PLANS
651 FOREST AVE
PORTLAND, ME. 04101
FOR:
ODDFELLOWS HALL COMPANY OF DEERING
651 FOREST AVE.
PORTLAND, ME. 04101

PROJECT NO.	SCALE
18425	1/4" = 1'-0"

SHEET 6 OF 9

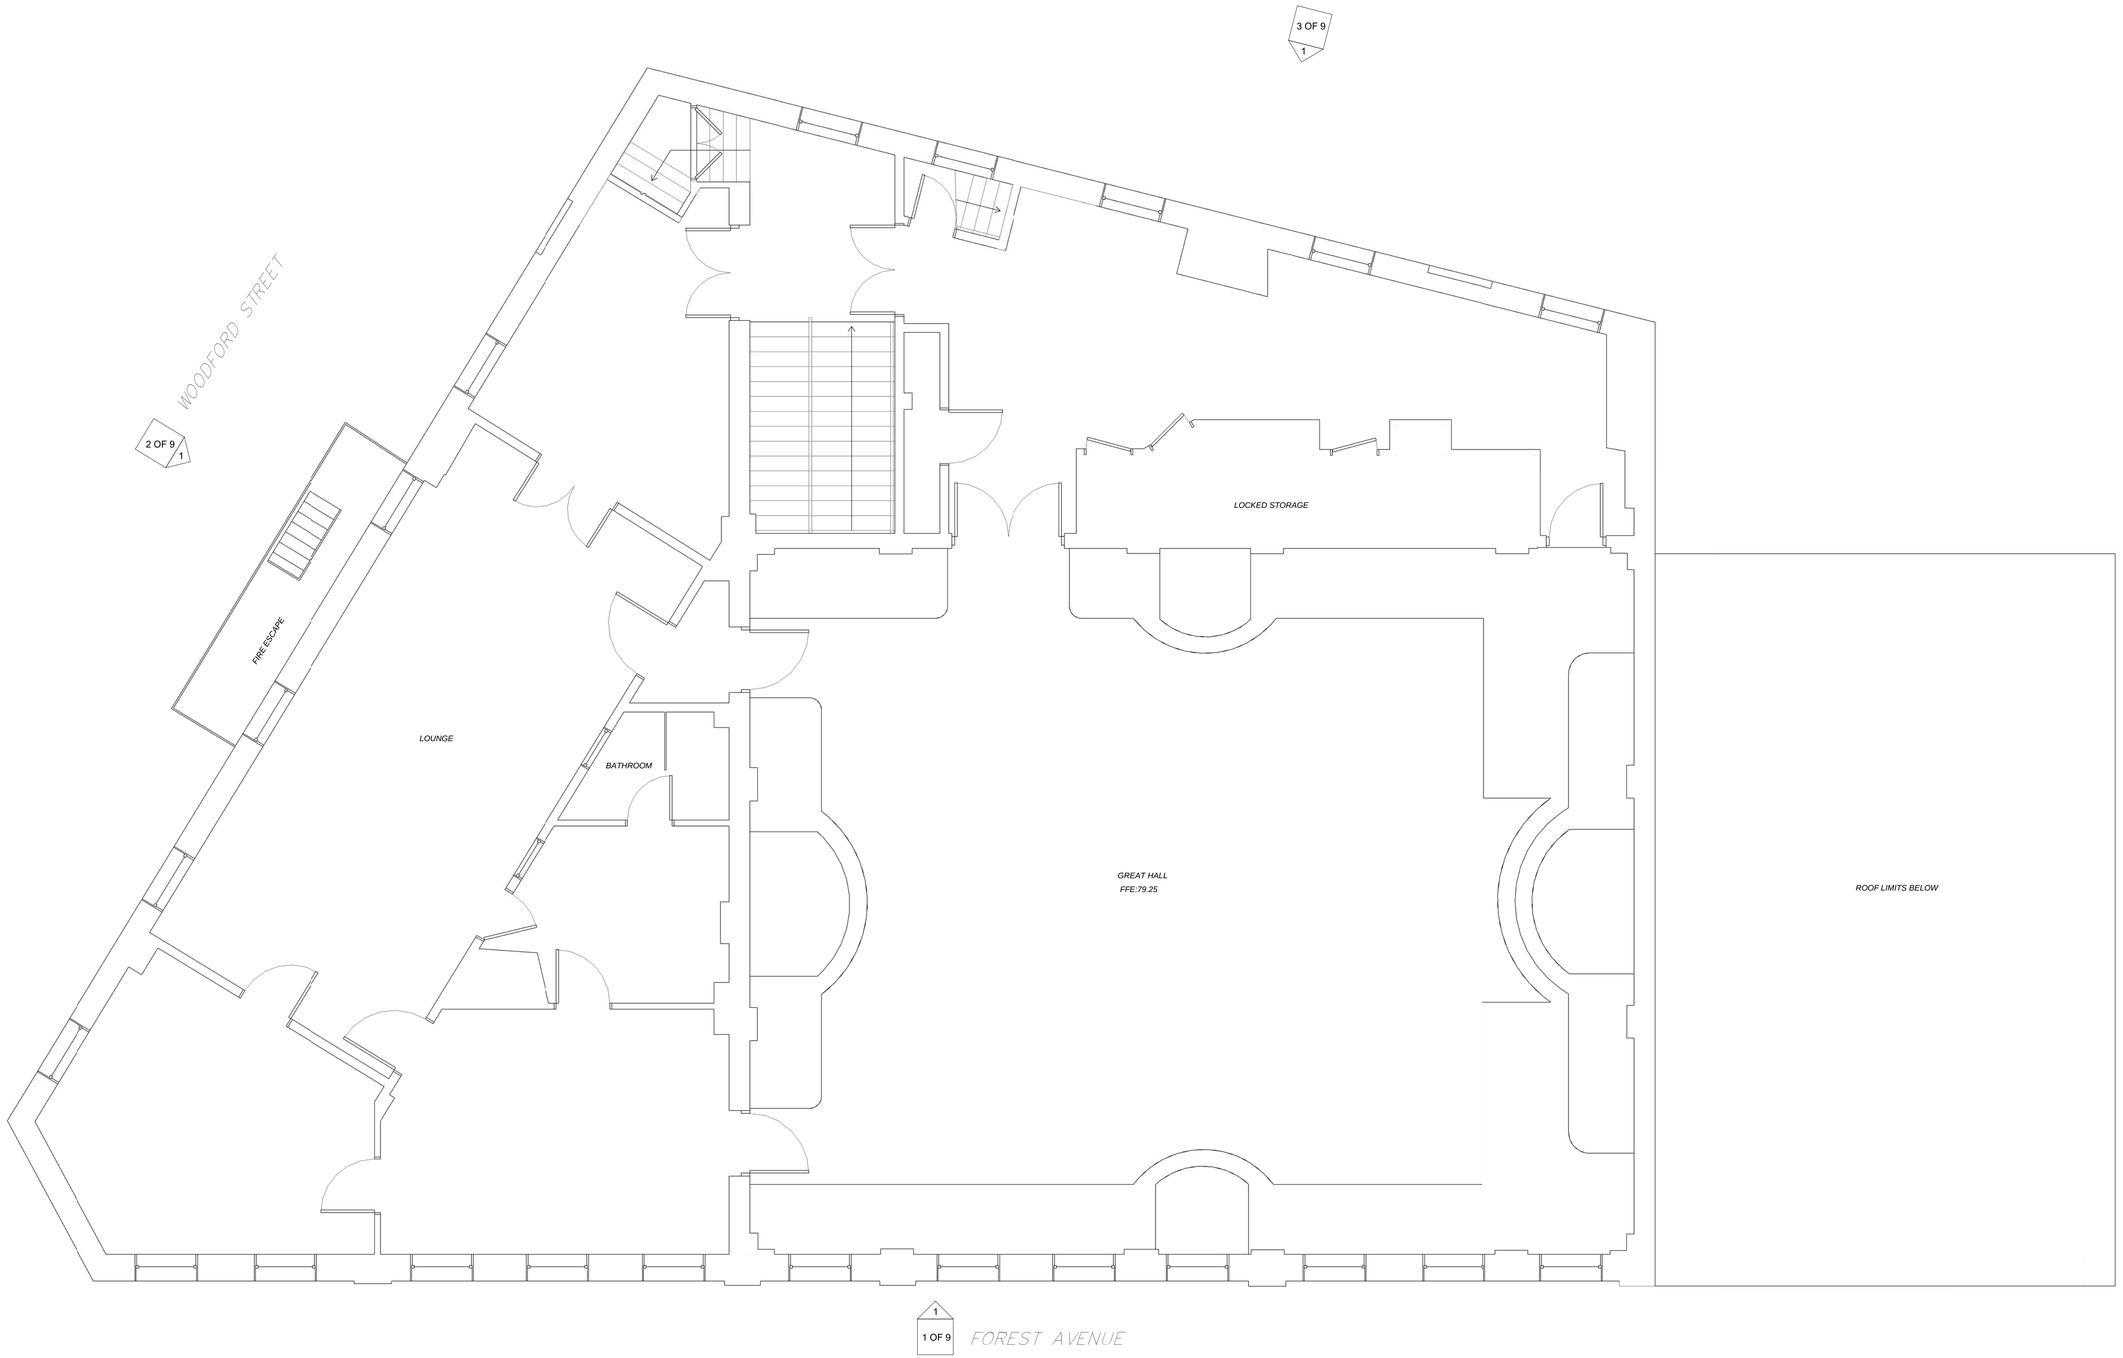

1 THIRD FLOOR PLAN
7 OF 9
SCALE: 1/4" = 1'-0"

DRAWN	CHECKED
RHS	MWE

REV:	BY:	DATE:	STATUS:
C.	KAH	06/13/19	ADDED BASEMENT LEVEL
B.	RHS	10/26/18	REVISED PER CLIENT REVIEW
A.	RHS	10/23/18	RELEASED FOR CLIENT REVIEW

THIS PLAN SHALL NOT BE MODIFIED WITHOUT WRITTEN PERMISSION FROM SEBAGO TECHNICS, INC. ANY ALTERATIONS, AUTHORIZED OR OTHERWISE, SHALL BE AT THE USER'S SOLE RISK AND WITHOUT LIABILITY TO SEBAGO TECHNICS, INC.

SEBAGO TECHNICS
WWW.SEBAGOTECHNICS.COM
75 John Roberts Rd.
Suite 1A
South Portland, ME 04106
Tel. 207-200-2100

THIRD FLOOR PLAN
OF:
ODDFELLOWS BLOCK - PLANS
651 FOREST AVE
PORTLAND, ME, 04101
FOR:
ODDFELLOWS HALL COMPANY OF DEERING
651 FOREST AVE,
PORTLAND, ME, 04101

PROJECT NO.	SCALE
18425	1/4" = 1'-0"

SHEET 7 OF 9

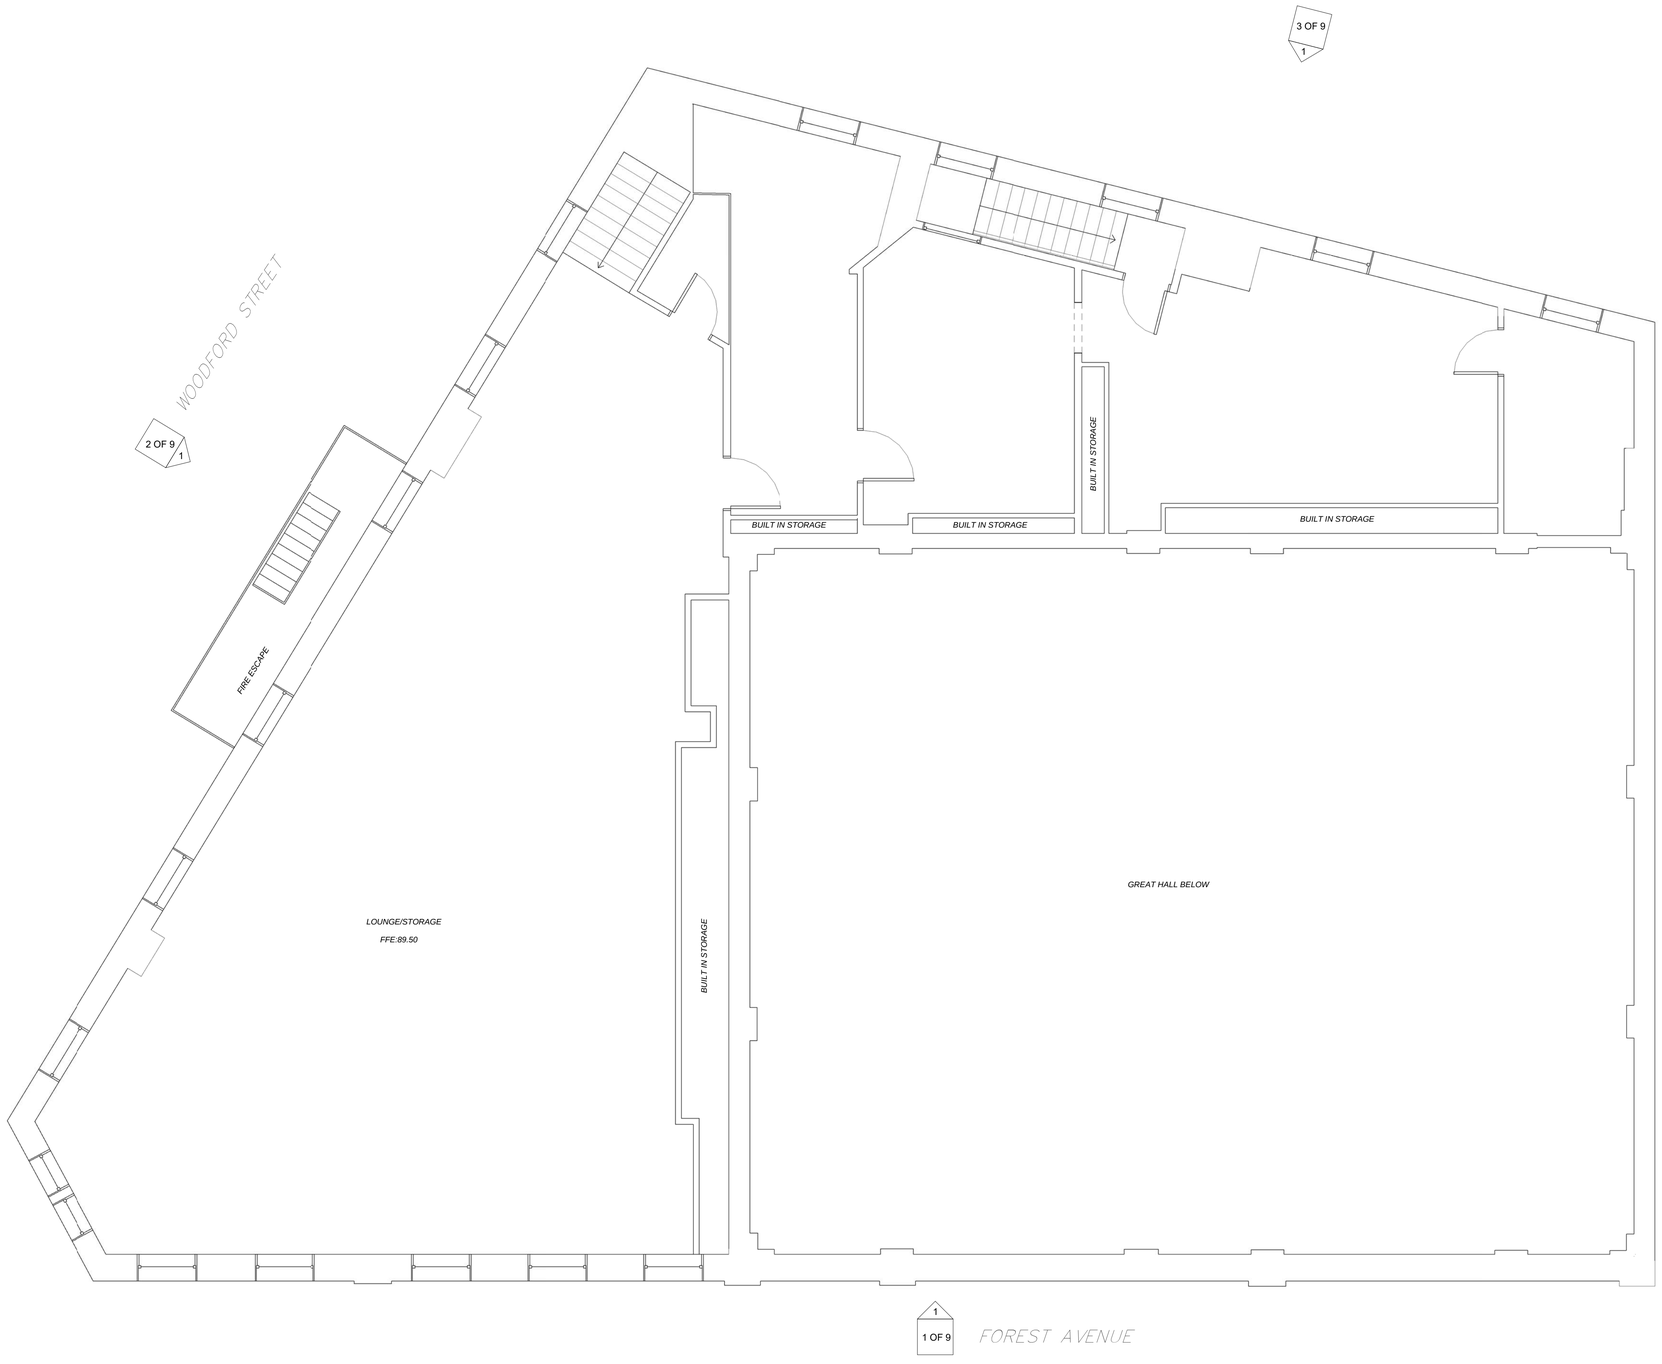

1 FOURTH FLOOR PLAN
8 OF 9
SCALE: 1/4" = 1'-0"

DRAWN	CHECKED
RHS	MWE

REV:	BY:	DATE:	STATUS:
C.	KAH	06/13/19	ADDED BASEMENT LEVEL
B.	RHS	10/26/18	REVISED PER CLIENT REVIEW
A.	RHS	10/23/18	RELEASED FOR CLIENT REVIEW

THIS PLAN SHALL NOT BE MODIFIED WITHOUT WRITTEN PERMISSION FROM SEBAGO TECHNICS, INC. ANY ALTERATIONS AUTHORIZED OR OTHERWISE, SHALL BE AT THE USER'S SOLE RISK AND WITHOUT LIABILITY TO SEBAGO TECHNICS, INC.

SEBAGO TECHNICS
WWW.SEBAGOTECHNICS.COM
75 John Roberts Rd.
Suite 1A
South Portland, ME 04106
Tel: 207-200-2100

FOURTH FLOOR PLAN
OF:
ODDFELLOWS BLOCK - PLANS
651 FOREST AVE
PORTLAND, ME. 04101
FOR:
ODDFELLOWS HALL COMPANY OF DEERING
651 FOREST AVE.
PORTLAND, ME. 04101

PROJECT NO.	SCALE
18425	1/4" = 1'-0"

SHEET 8 OF 9

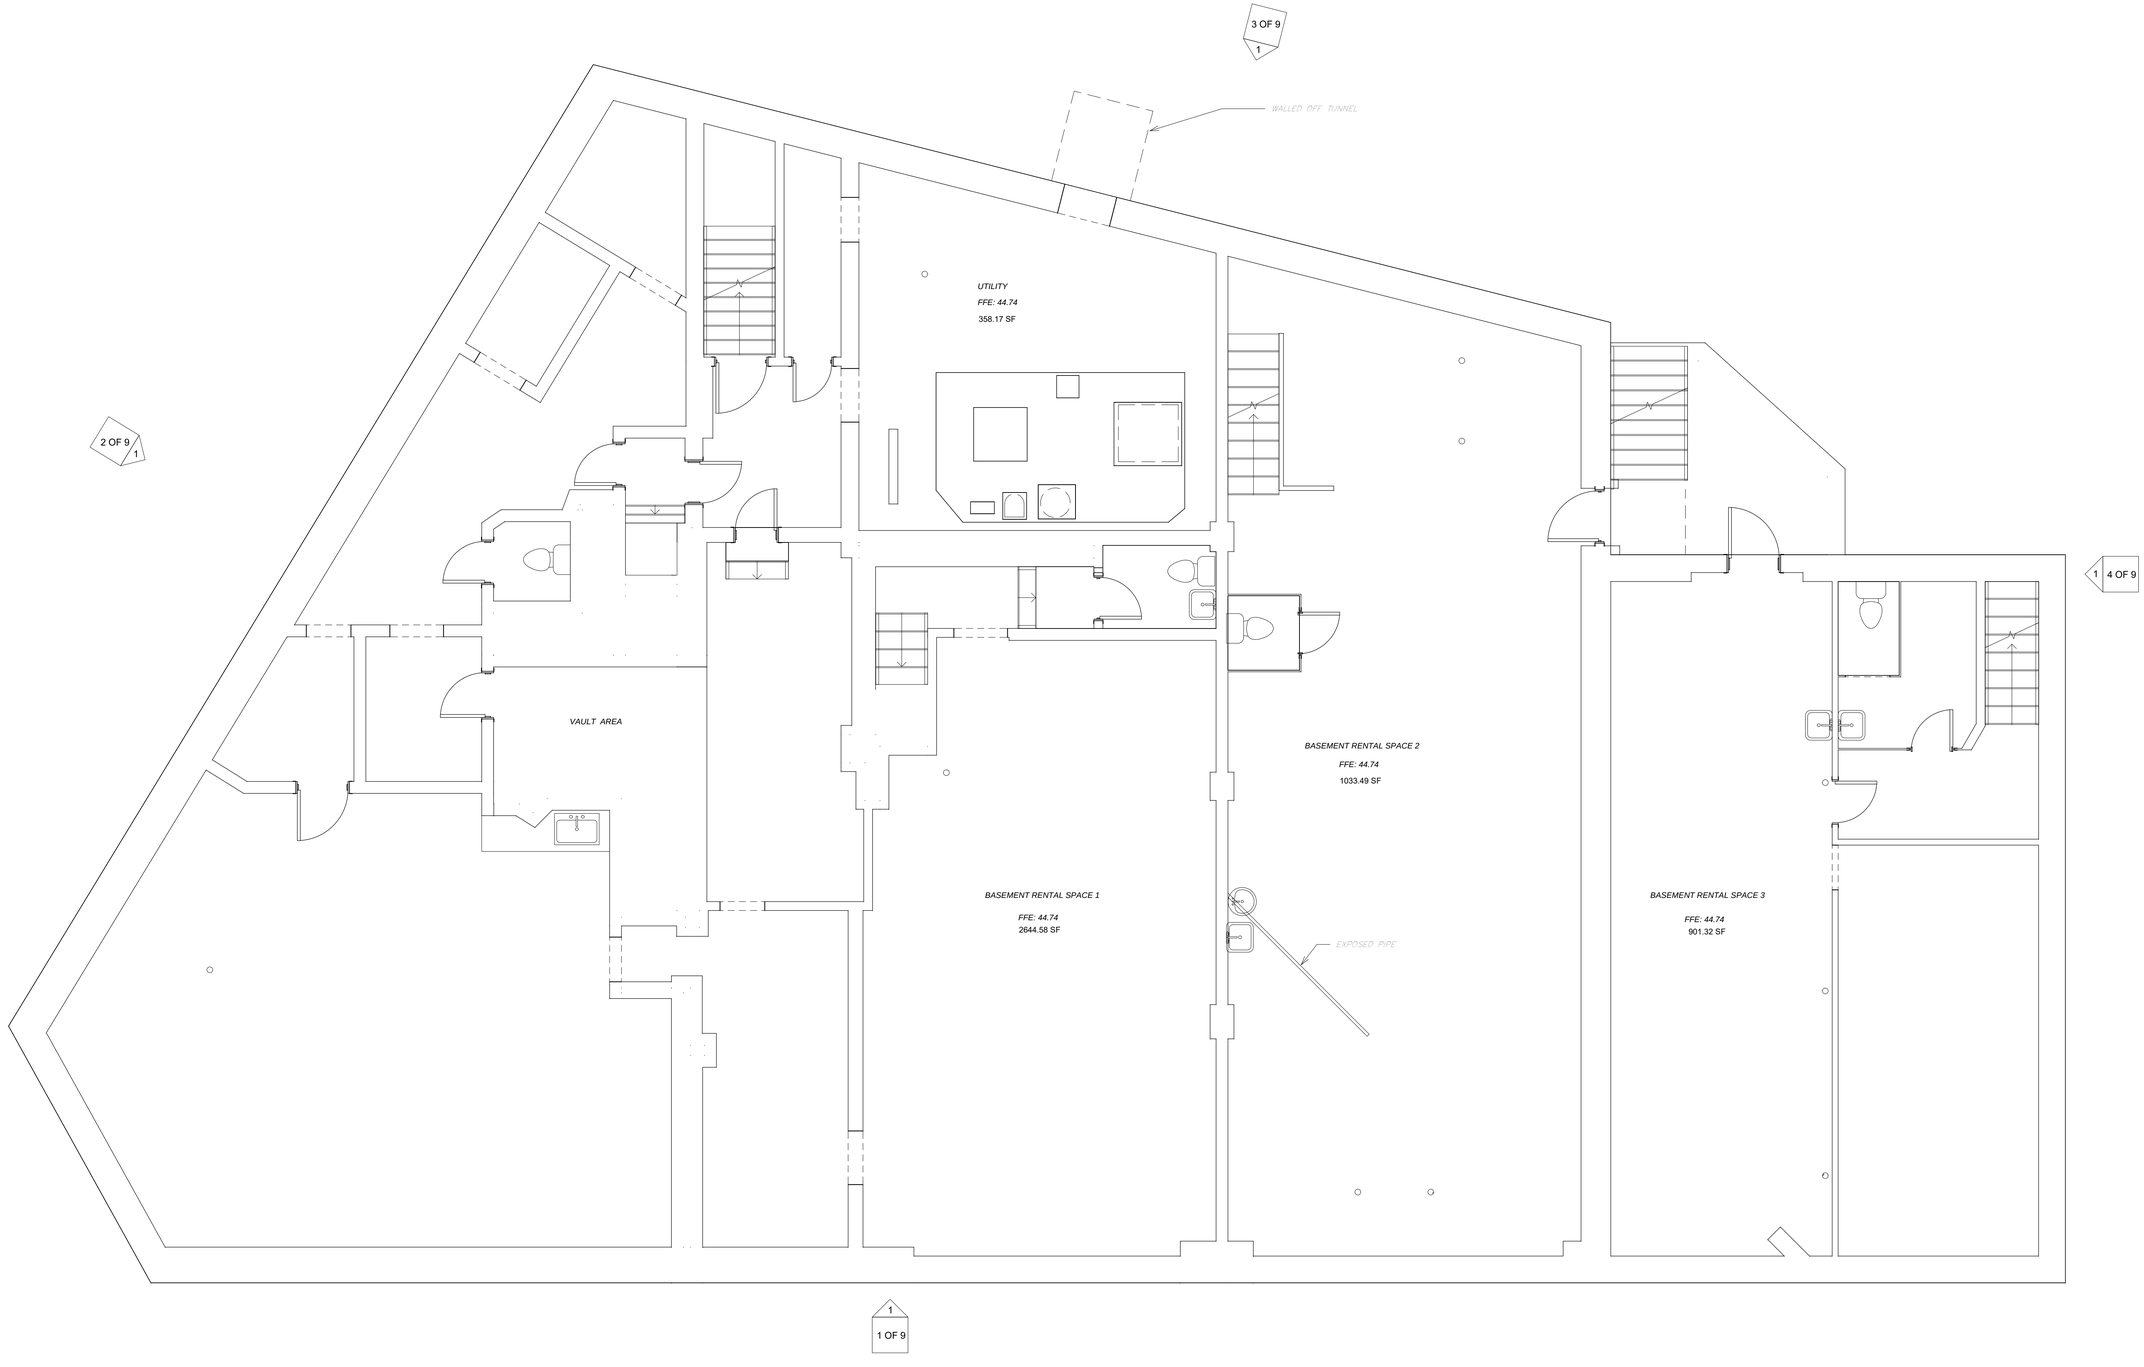

1 FFE-BASEMENT
9 OF 9
SCALE: 1/4" = 1'-0"

DRAWN	CHECKED
Designer	Checker

REV:	BY:	DATE:	STATUS:
C.	KAH	06/13/19	ADDED BASEMENT LEVEL
B.	RHS	10/26/18	REVISED PER CLIENT REVIEW
A.	RHS	10/23/18	RELEASED FOR CLIENT REVIEW

THIS PLAN SHALL NOT BE MODIFIED WITHOUT WRITTEN PERMISSION FROM SEBAGO TECHNICS, INC. ANY ALTERATIONS AUTHORIZED OR OTHERWISE, SHALL BE AT THE USER'S SOLE RISK AND WITHOUT LIABILITY TO SEBAGO TECHNICS, INC.

SEBAGO TECHNICS
WWW.SEBAGOTECHNICS.COM
75 John Roberts Rd.
Suite 1A
South Portland, ME 04106
Tel. 207-200-2100

BASEMENT FLOOR PLAN
OF:
ODDFELLOWS BLOCK - PLANS
651 FOREST AVE
PORTLAND, ME. 04101
FOR:
ODDFELLOWS HALL COMPANY OF DEERING
651 FOREST AVE,
PORTLAND, ME. 04101

PROJECT NO.	SCALE
18425	1/4" = 1'-0"

SHEET 9 OF 9