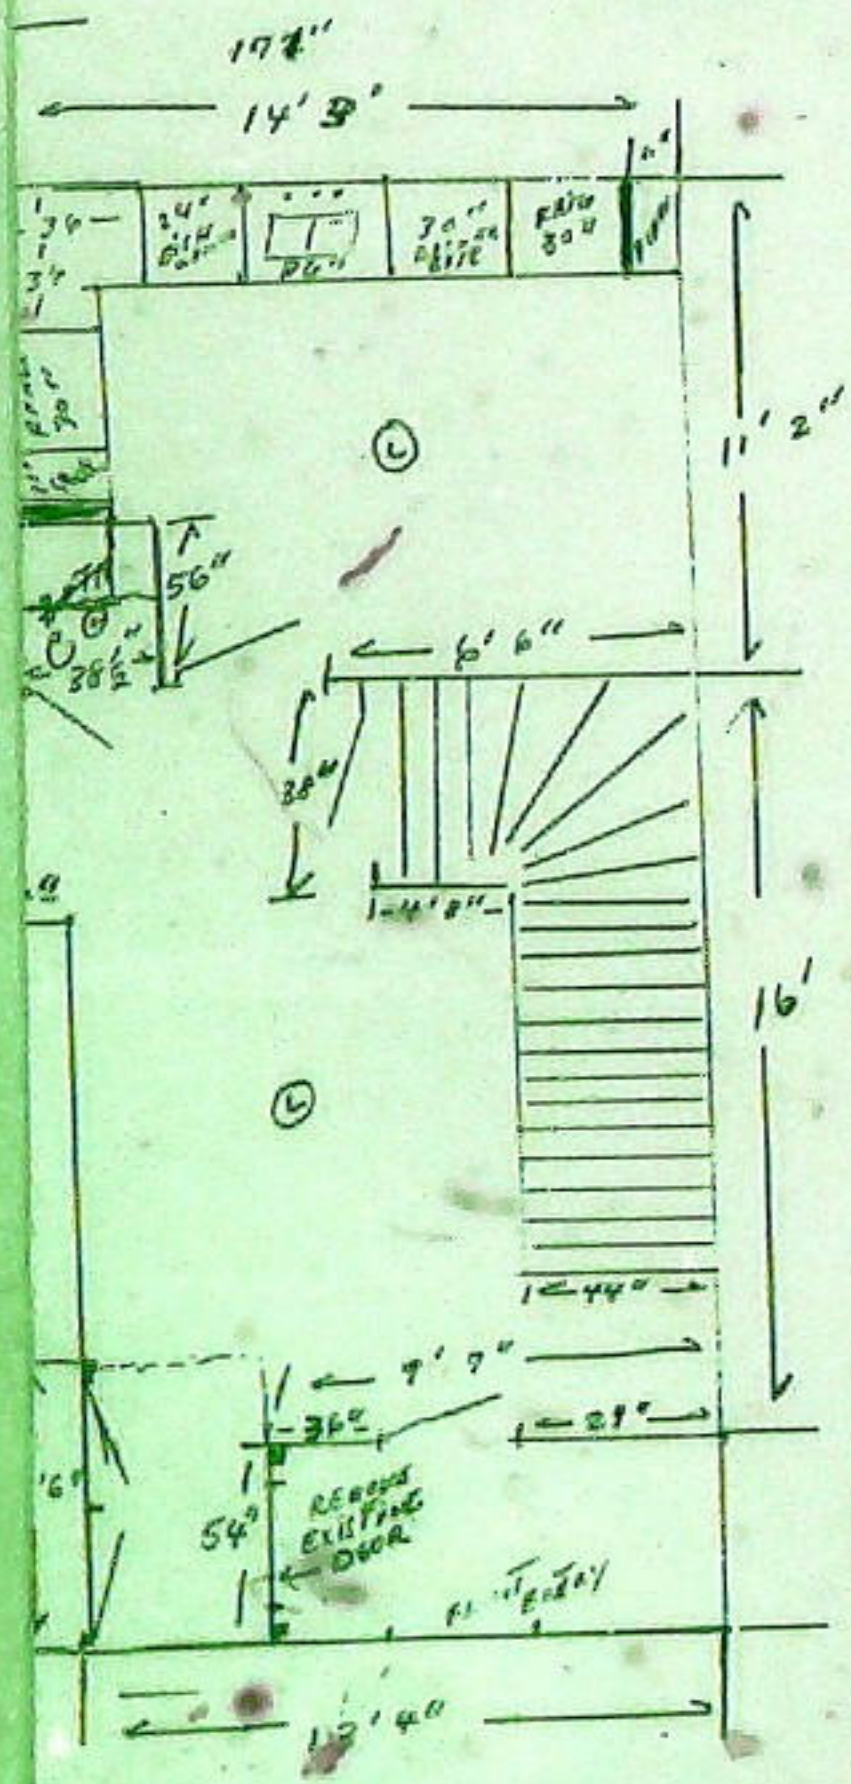

SPEAR DYER
H. 761-7967
ANS. SER. 7735659

18 CLIFTON ST.
PORTLAND, ME

RECEIVED
JAN 11 1989
DEPT. OF BUILDING INSPECTIONS
CITY OF PORTLAND

18 Clifton