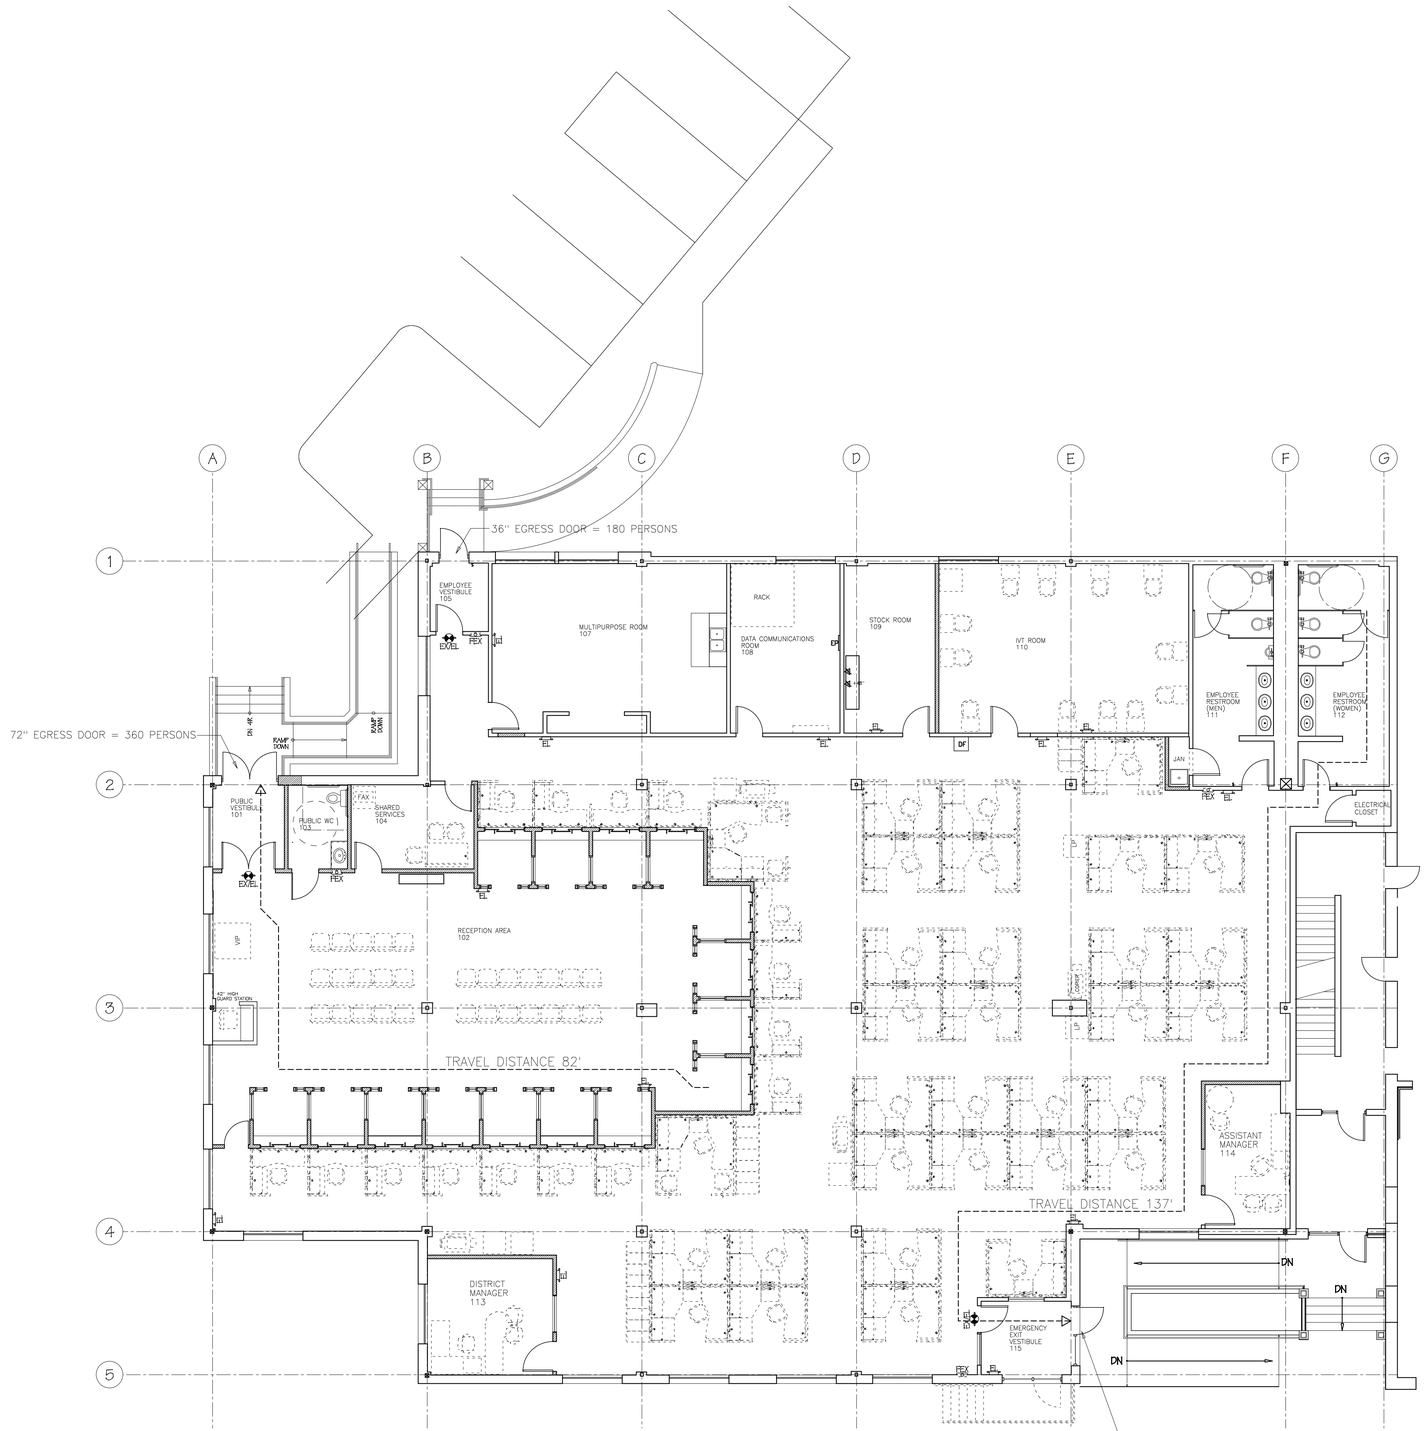

FLOOR PLAN
PHASE 3

Scale: 1/8" = 1' - 0"

NOTES:
REFER TO DWGS A 1.2, A 1.3 & A 1.4
FOR DIMENSIONS AND PHASING OF WORK
REFER TO DWG A 2.1 FOR CEILING PLAN

ALL NEW PARTITIONS TO HAVE:
3-5/8" METAL STUDS @ 16" OC
2-1/2" FIBERGLASS INSULATION
5/8" TYPE X DRYWALL BOTH SIDES

TOTAL FINISHED AND OCCUPIED AREA: 9878 SF

36" EGRESS DOOR = 180 PERSONS

RC &A

Richard Curtis
& Associates

862 Washington Avenue
Portland, ME 04103
Phone: (207) 797-6300
Cell: (207) 233-1912
rcurtisassociates@
maine.rr.com

Owner:

SSA REALTY LLC

One City Center
Portland, ME 04101

Contractor:

DMC PAINTING & REMODELING

59 Sanford Drive
Gorham, ME 04038
207-856-1838

Project:

RENOVATIONS TO SSA OFFICES

550 Forest Avenue
Portland, ME 04103

Project No: 16404

Drawing Title:

PHASE 3 LIFE SAFETY PLAN

Scale: 1/8" = 1' - 0"

Date: 30 Nov 2016

Revision Dates:

Drawing Number:

LS 3