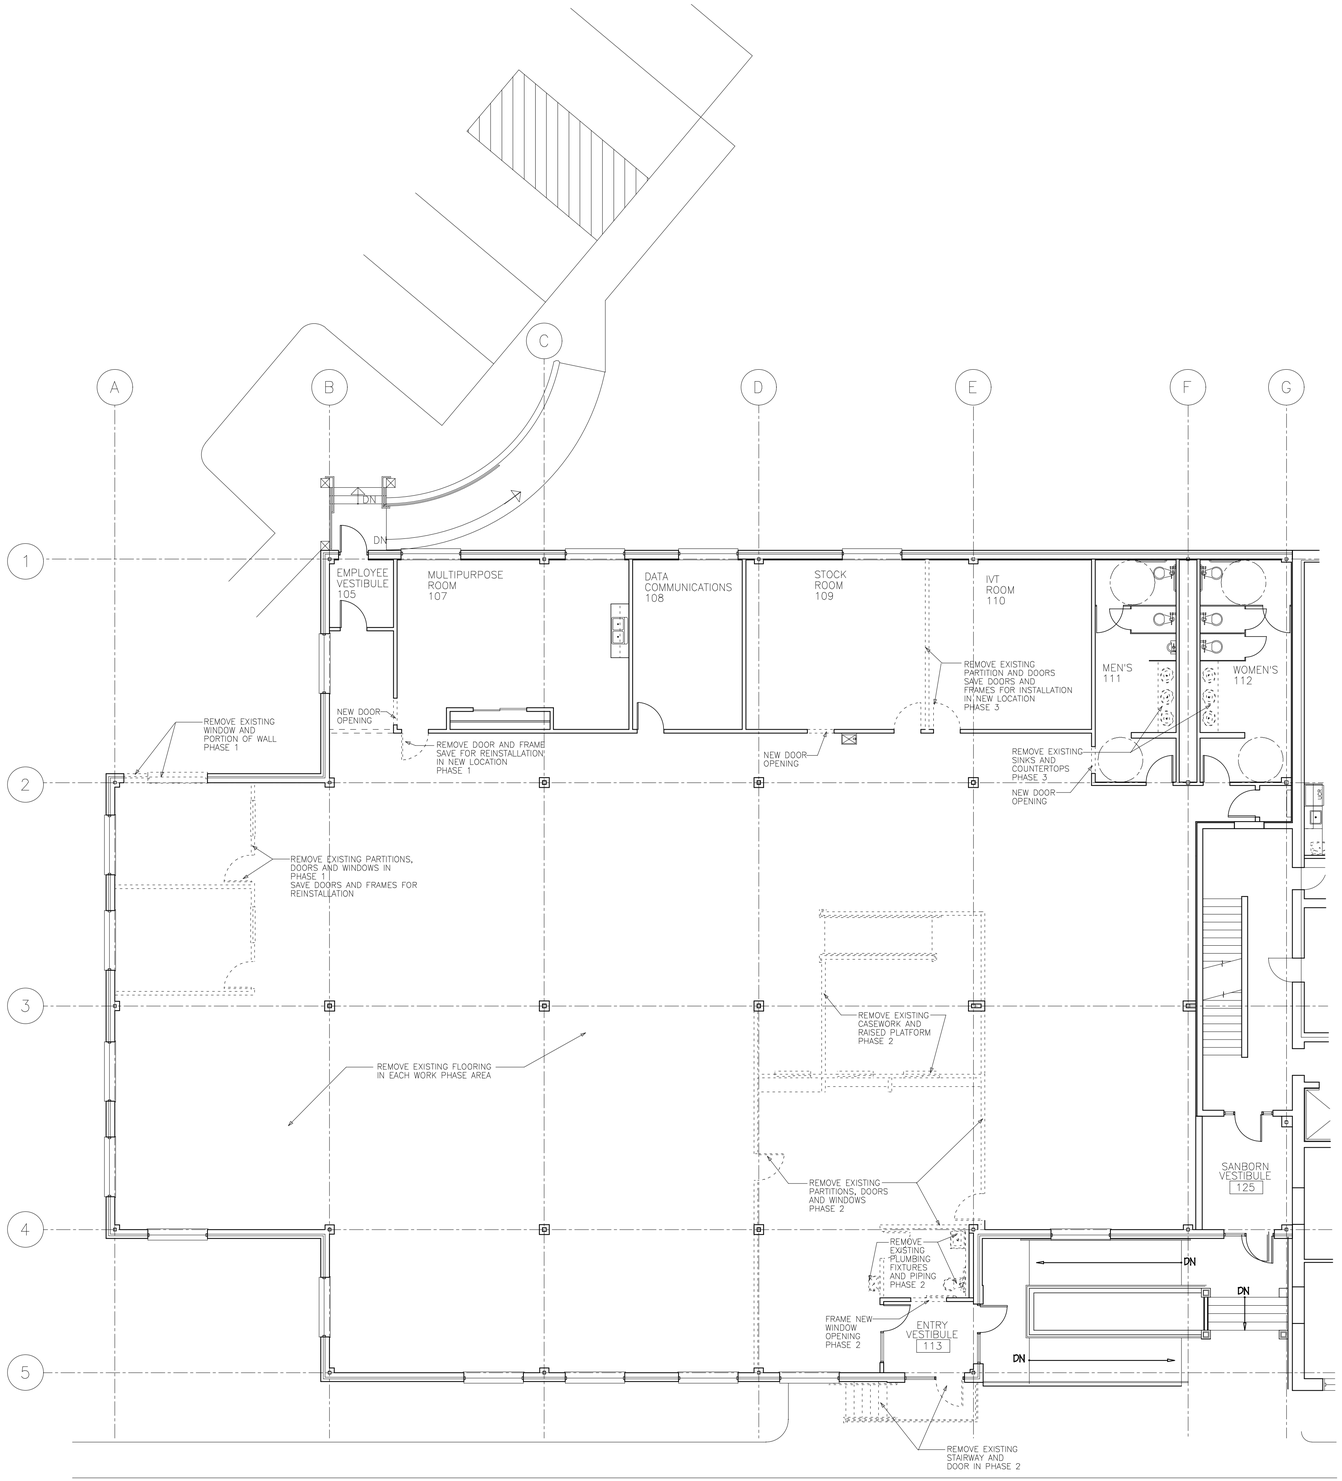

RC &A

Richard Curtis & Associates

862 Washington Avenue
Portland, ME 04103
Phone: (207) 797-8300
Cell: (207) 233-1912
rcurtisassociates@maine.rr.com

Owner:

SSA REALTY LLC

One City Center
Portland, ME 04101

Contractor:

DMC PAINTING & REMODELING

59 Sanford Drive
Gorham, ME 04038
207-856-1838

Project:

RENOVATIONS TO SSA OFFICES

550 Forest Avenue
Portland, ME 04103

Project No: 16404

Drawing Title:

REMOVALS PLAN

Scale: 1/8" = 1' - 0"

Date: 30 Nov 2016

Revision Dates:

Drawing Number:

D1.1