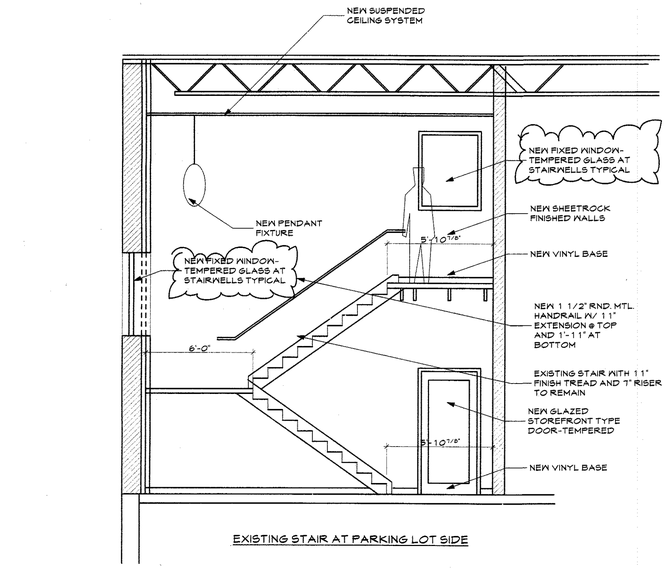

EXISTING STAIR AT PARKING LOT SIDE

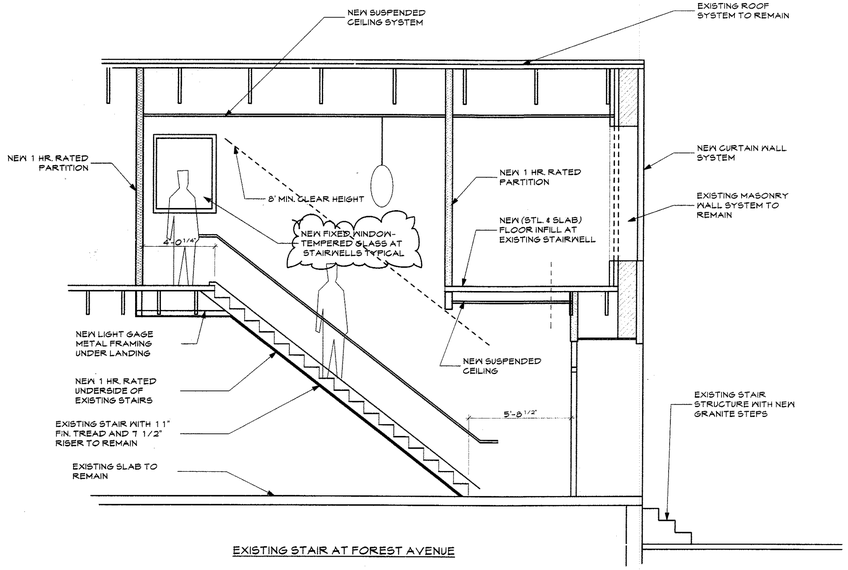

EXISTING STAIR AT FOREST AVENUE

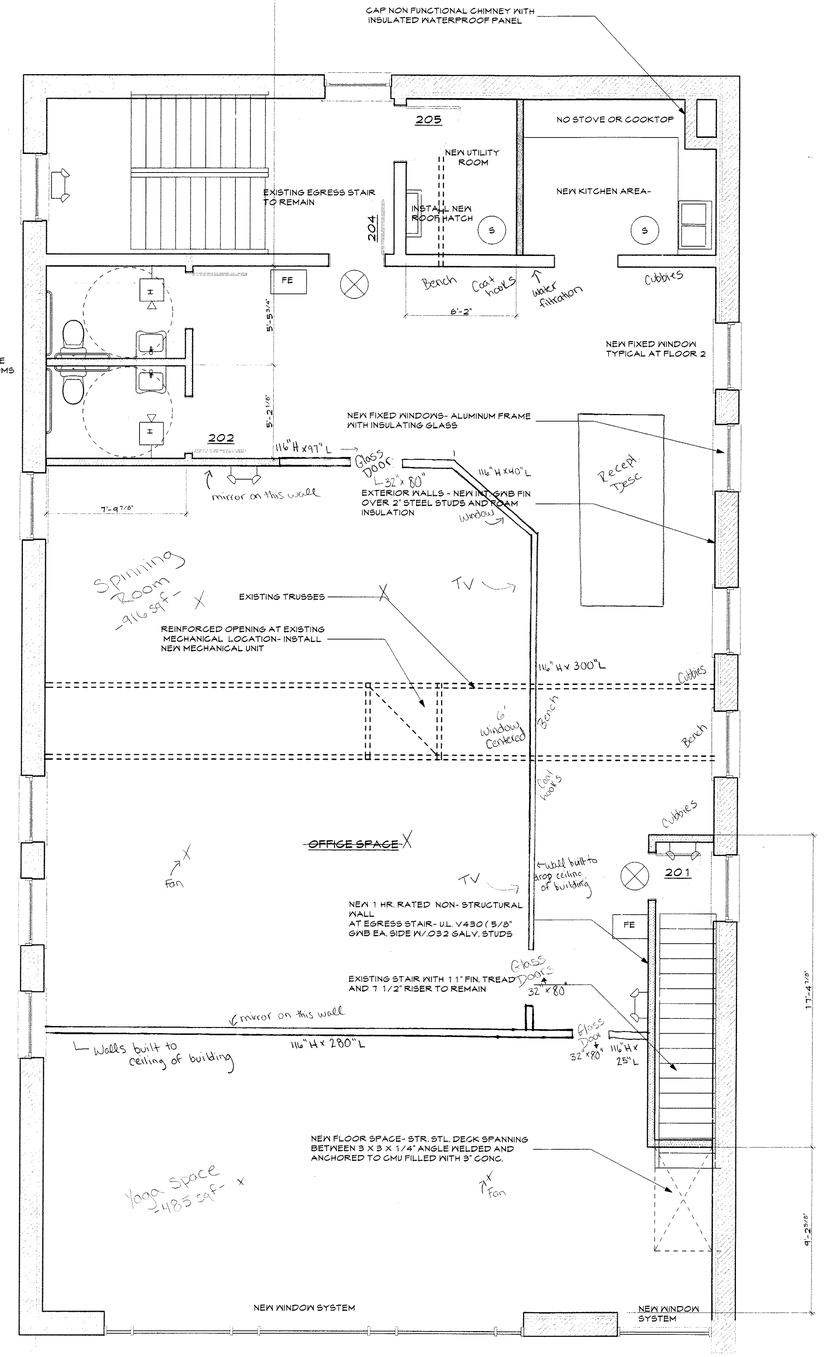

1 A1.2 SECOND FLOOR PLAN
SCALE: 1/4" = 1'-0"

Reve Cycling Studio

Floors

Yoga - wood

Spinning - mats

Reception - tba (hardwood/stone)

LIFE SAFETY SYMBOLS

- EXIT SIGN
- FP — PULL STATION
- FE — FIRE EXTINGUISHER
- H — HORN/STROBE
- S — STROBE
- EMERGENCY LIGHTING
- K — KEYBOX
- A — ANNUNCIATOR PANEL
- S — SMOKE DETECTOR

- Drop ceiling already in place
- Parking lot with 10 designated parking spots plus on street parking
- Constructed walls will have 2" by 4" steel stud frame, two layers of drywall, to help soundproof the space, and mineral fiberglass insulation
- Glass Doors with aluminum frames

561 FOREST AVENUE

561 FOREST AVENUE PORTLAND, MAINE

LICENSED ARCHITECT JOSEPH A. DELANEY No. 1722 STATE OF MAINE

WHIPPLE — CALLENDER ARCHITECTS

196 PLEASANT AVE.
PORTLAND, ME 04103
P 207.775.2696
F 207.775.3631
www.whipplecallender.com

MARK:	DESCRIPTION	DATE

DATE: 8.29.12
CHECKED BY: JAD
DRAWN BY: JAD
JOB: FAO-12
SHEET TITLE: FLR. 2 PLAN

A1.2

THIS DRAWING IS AN INSTRUMENT OF SERVICE AND SHALL REMAIN THE PROPERTY OF WHIPPLE CALLENDER ARCHITECTS. IT SHALL NOT BE USED FOR ANY OTHER PURPOSE THAT FOR WHICH IT IS SPECIFICALLY FURNISHED

A1.2 Second Floor Plan : Plotted on 8/30/12 at 9:34 AM by Joe Delaney. File Path: /Volumes/LaCie Disk/ NCA Projects/2012 Projects/FAO 561 Forest Ave Office Reno/FAO ArchiCAD Models/FAO Model Bldg.pln