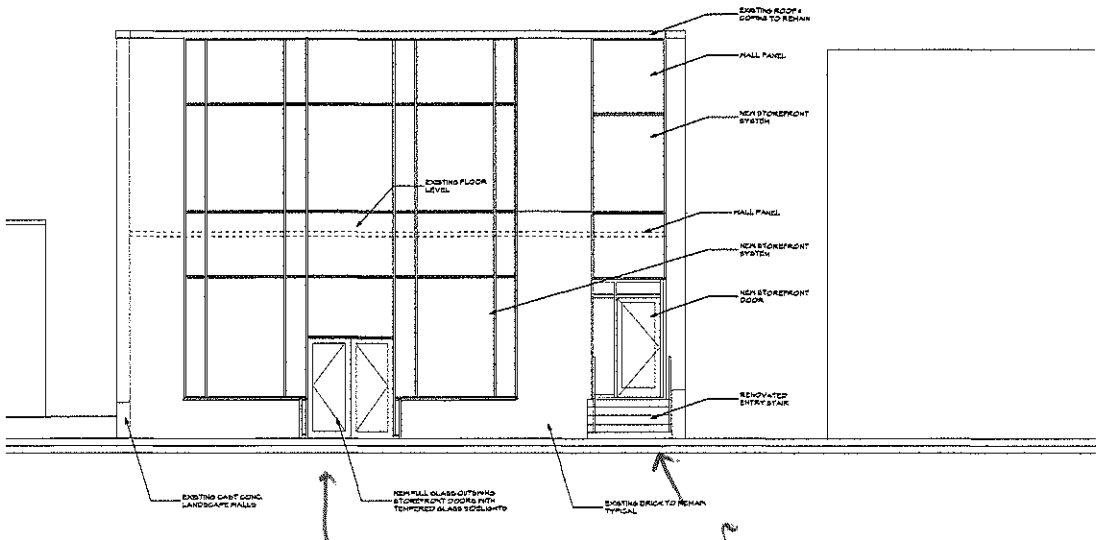

entrance 1st Floor

entrance 2nd Floor

1 A2.1 Front Elevation
SCALE: 1/4" = 1'-0"

561 FOREST AVENUE

561 FOREST AVENUE PORTLAND, MAINE

WHIPPLE – CALLENDER ARCHITECTS

19 ■ PLEASANT AVE.
PORTLAND, ME 04101
■ 207.772.2846
■ 207.772.3691
www.whipplecallender.com

MARK	DATE	DESCRIPTION

DATE: 7.11.13
DESIGNED BY: JAD
DRAWN BY: JAD
JOB: 12561
CHECKED BY:

A2.1

THIS DRAWING IS AN INSTRUMENT OF SERVICE AND SHALL REMAIN THE PROPERTY OF WHIPPLE CALLENDER ARCHITECTS. IT SHALL NOT BE USED FOR ANY OTHER PURPOSE THAN FOR WHICH IT IS SPECIFICALLY FURNISHED