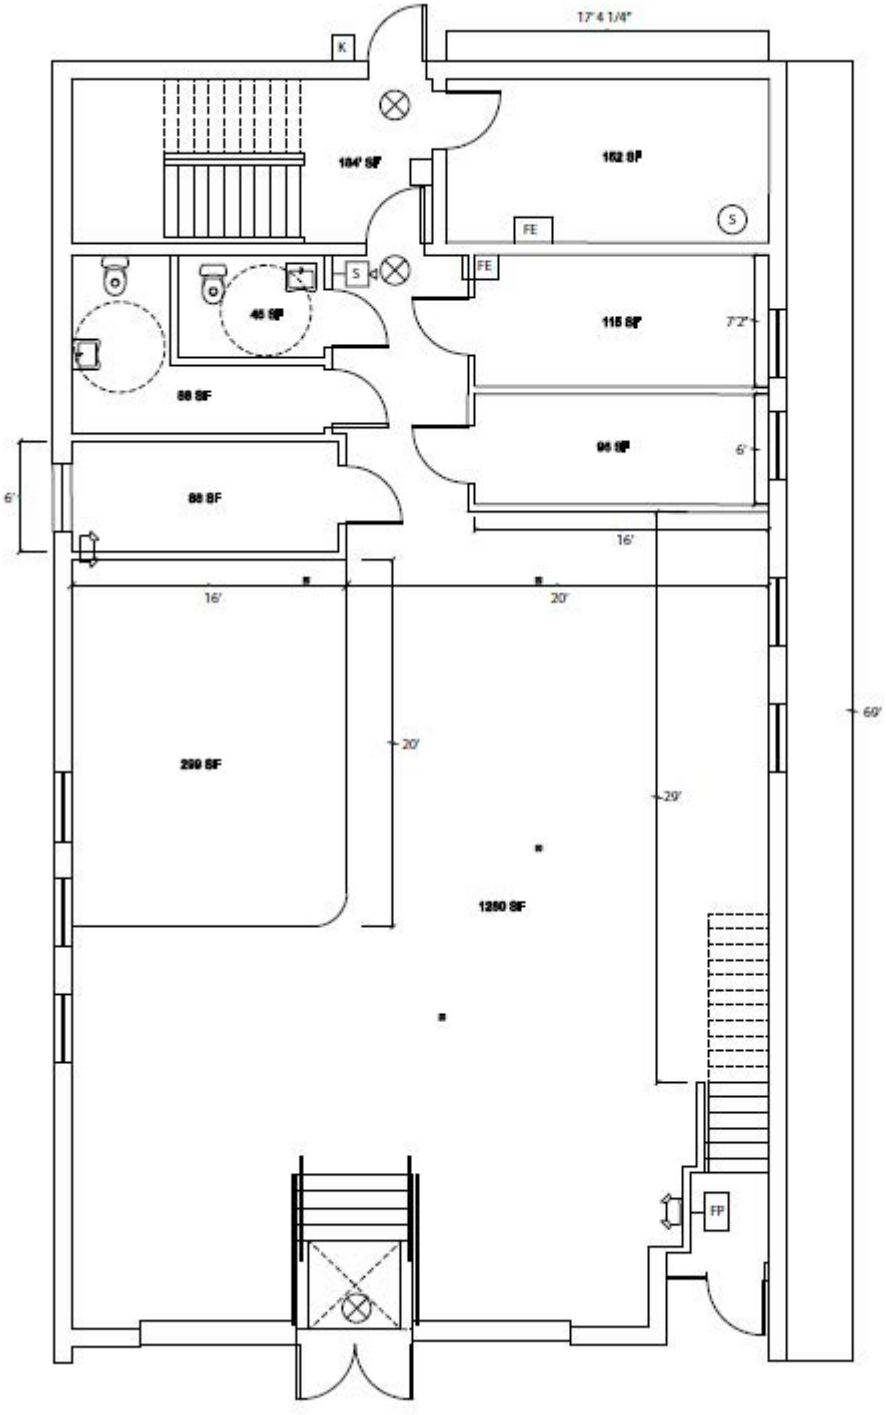

EXIT SIGN

FP PULL STATION

FE FIRE EXTINGUISHER

H HORN/STROBE

S STROBE

EMERGENCY LIGHTING

K KEYBOX

A ANNUNCIATOR PANEL