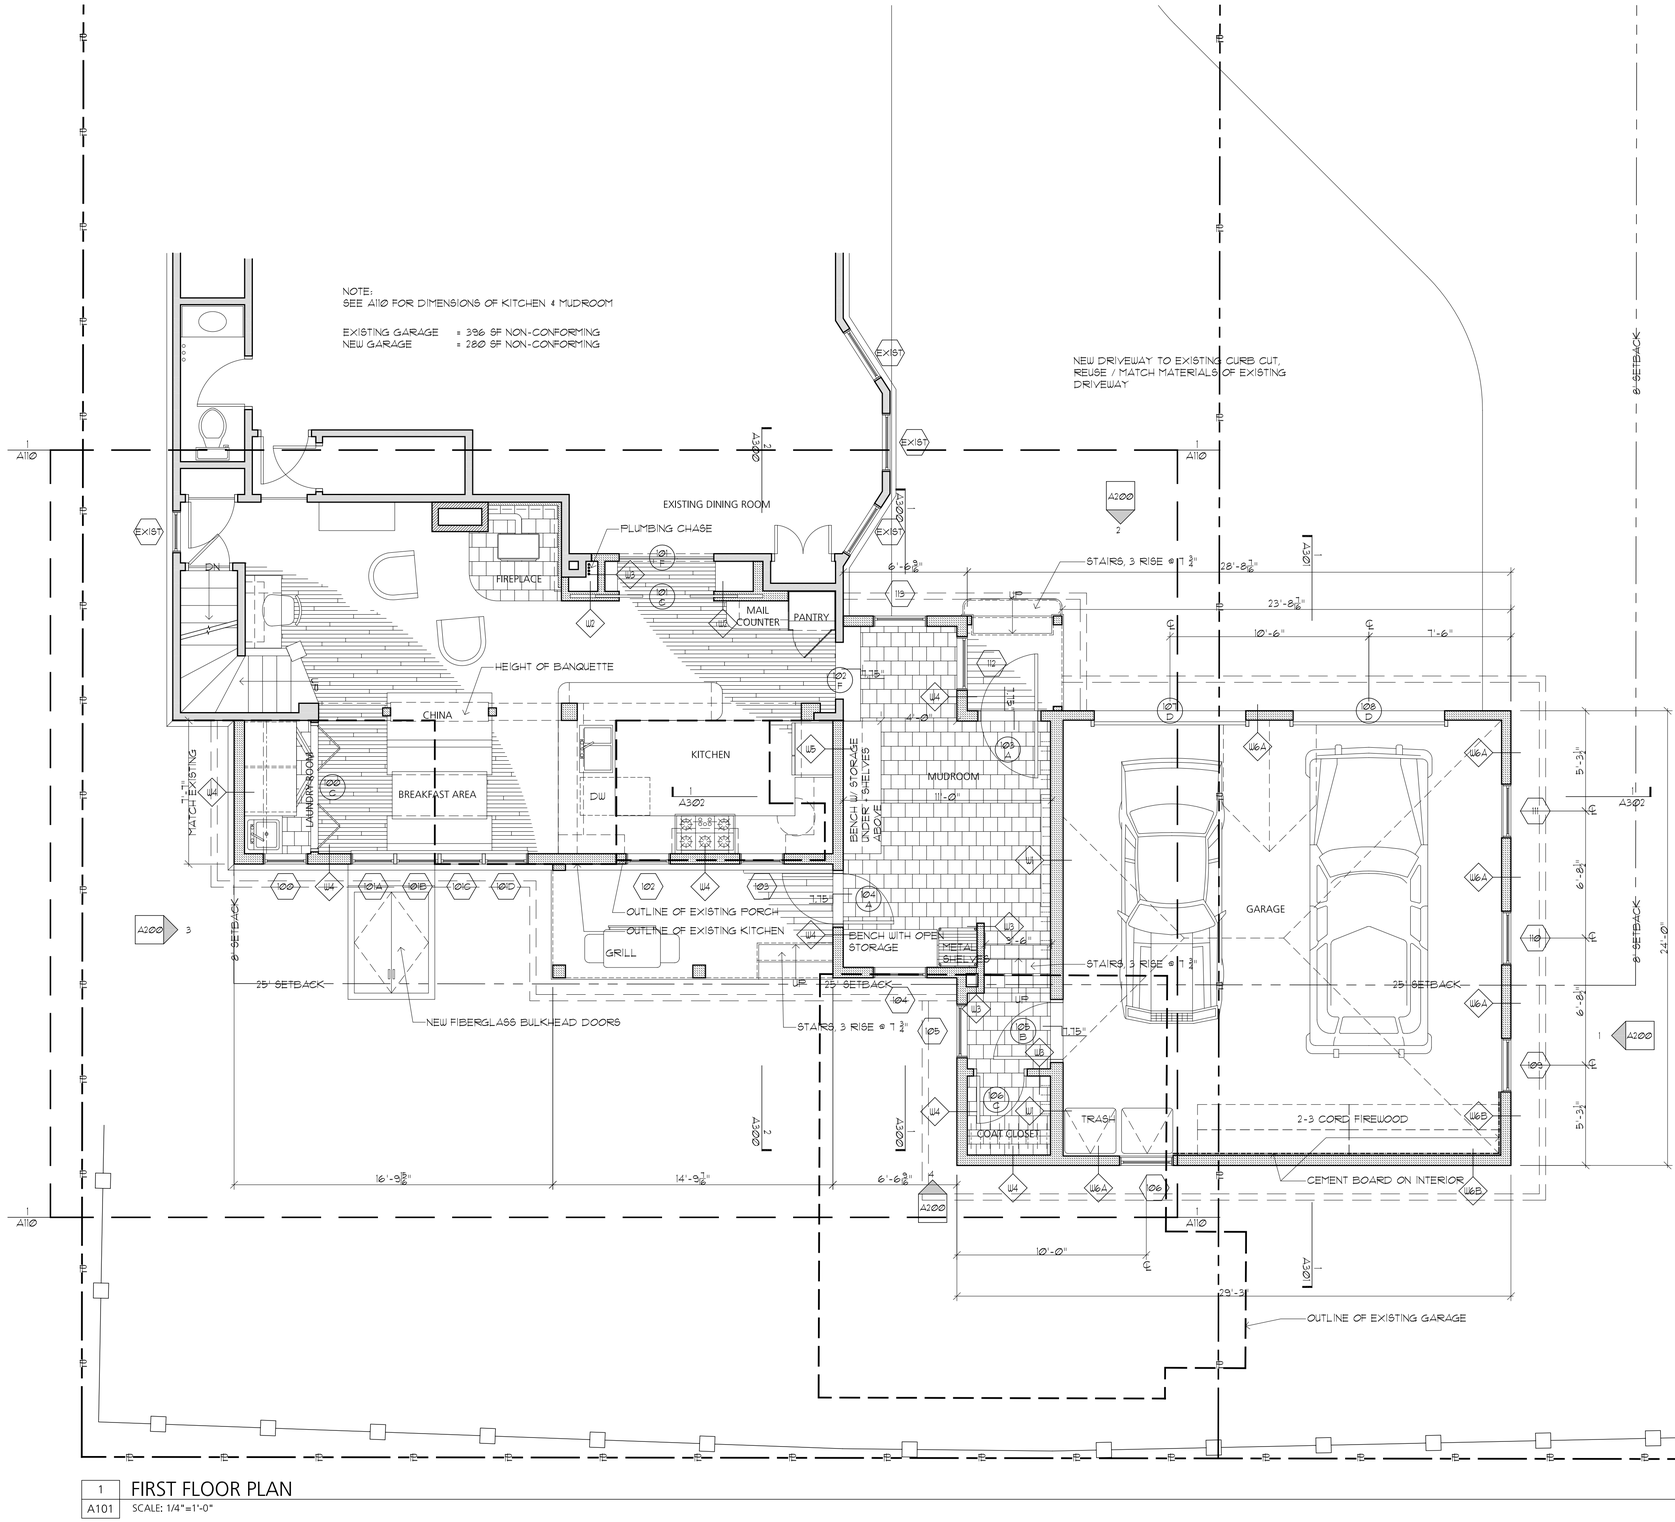

1 FIRST FLOOR PLAN
A101 SCALE: 1/4"=1'-0"

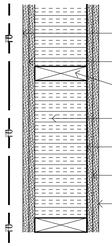

2 WALL TYPE 1 — 2 HOUR FIRE RATED ASSEMBLY
A101 SCALE: 1 1/2"=1'-0" — UL 263 dESIGN # U30I

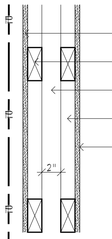

3 WALL TYPE 2
A101 SCALE: 1 1/2"=1'-0"

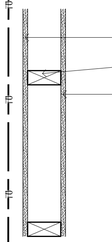

4 WALL TYPE 3
A101 SCALE: 1 1/2"=1'-0"

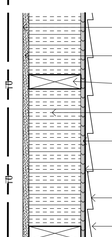

5 WALL TYPE 4
A101 SCALE: 1 1/2"=1'-0"

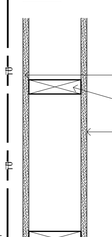

6 WALL TYPE 5
A101 SCALE: 1 1/2"=1'-0"

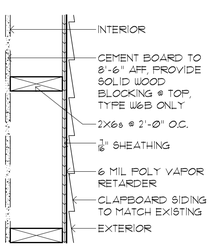

6 WALL TYPE 6
A101 SCALE: 1 1/2"=1'-0"

BARBA+WHEELOCK
ARCHITECTURE SUSTAINABILITY PRESERVATION
500 CONGRESS STREET
PORTLAND, MAINE 04101
207 772 2722
WWW.BARBAWHEELOCK.COM

LICENSED ARCHITECT
CYNTHIA A WHEELOCK
No. 3658
STATE OF MAINE

Civil Engineer
Landscape Architect

Structural Engineer
CASCO BAY ENGINEERING
424 FORE STREET
PORTLAND, ME 04101

Mechanical Engineers

Electrical Engineer

Client
SELLERS-KEFFER
86 DOYLE STREET
PORTLAND, ME 04101

ISSUED FOR/REVISIONS

1. 03.12.2015_SD PROGRESS
2. 03.20.2015_SD PROGRESS
3. 04.01.2015_DD PROGRESS
4. 04.23.2015_FOR PERMIT

SELLERS-KEFFER RESIDENCE
KITCHEN & GARAGE RENOVATIONS
PORTLAND, ME

TITLE: FIRST FLOOR PLAN

DATE: 04 / 23 / 2015

DRAWING # A101