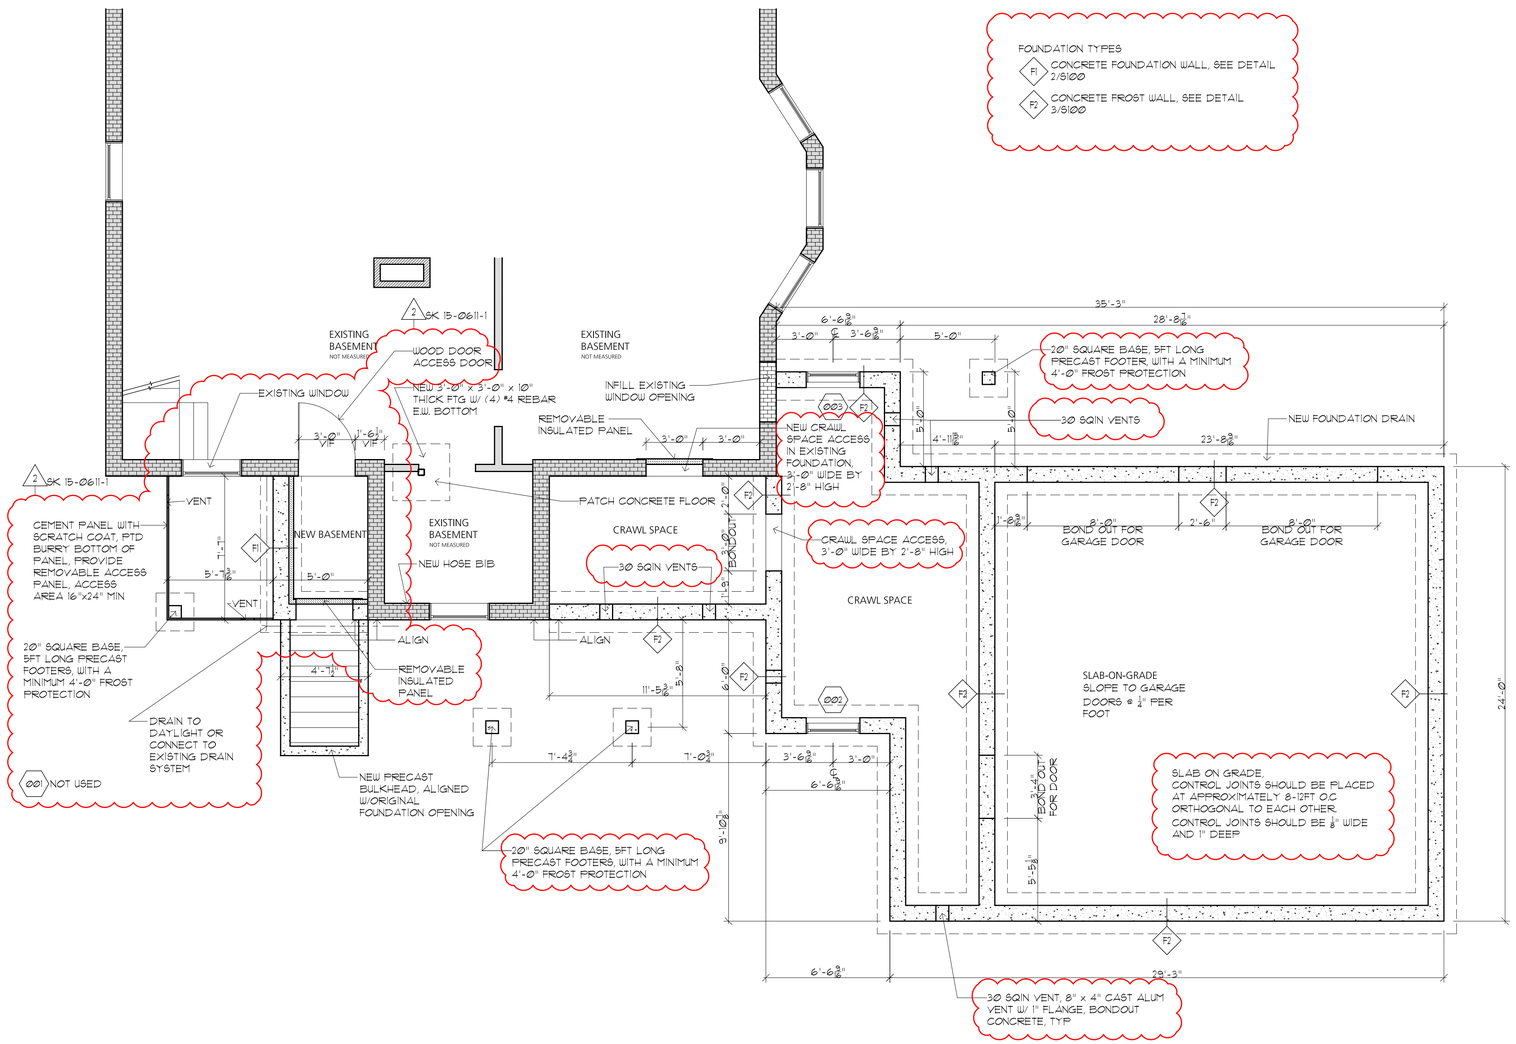

1 BASEMENT / FOUNDATION PLAN
S100 SCALE: 1/4"=1'-0"

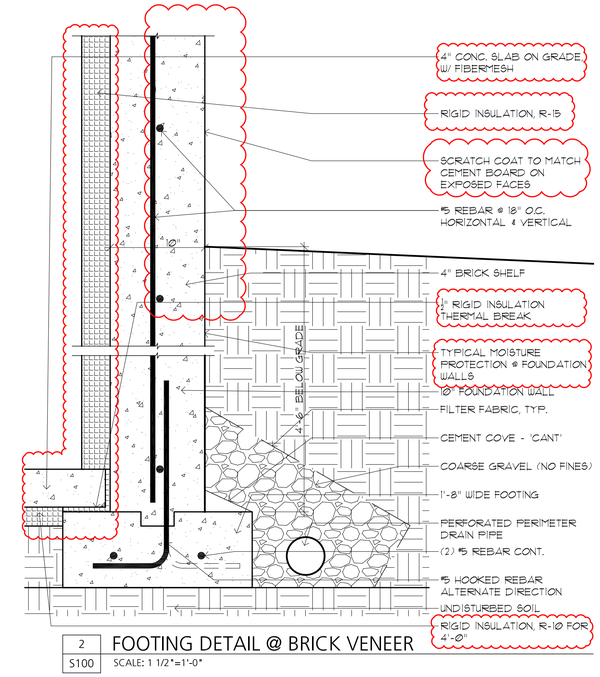

2 FOOTING DETAIL @ BRICK VENEER
S100 SCALE: 1 1/2"=1'-0"

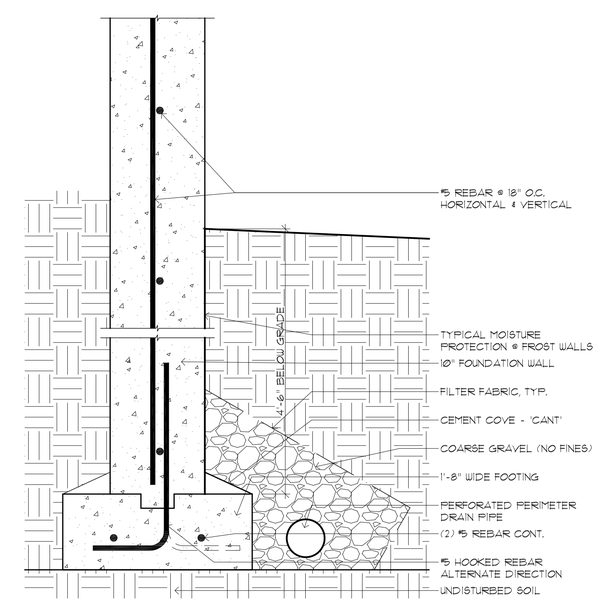

3 FOOTING DETAIL @ GARAGE
S100 SCALE: 1 1/2"=1'-0"

BARBA+WHEELOCK
ARCHITECTURE SUSTAINABILITY PRESERVATION
500 CONGRESS STREET
PORTLAND, MAINE 04101
207 772 2722
WWW.BARBAWHEELOCK.COM

STRUCTURAL DRAWINGS

Civil Engineer

Landscape Architect

Structural Engineer
CASCO BAY ENGINEERING
424 FORE STREET
PORTLAND, ME 04101

Mechanical Engineers

Electrical Engineer

Client
SELLERS-KEFFER
85 COYLE STREET
PORTLAND, ME 04101

ISSUED FOR/REVISIONS

1. 03.12.2015_SD PROGRESS
2. 03.20.2015_SD PROGRESS
3. 04.01.2015_DD PROGRESS
4. 04.23.2015_FOR PERMIT
5. 05.06.2015_MEETING
6. 05.12.2015_UPDATED PERMIT
7. 05.14.2015_FOR PRICING
8. 06.22.2015_REVISED PERMIT
9. 06.29.2015_REVISED PERMIT

SELLERS-KEFFER RESIDENCE
KITCHEN & GARAGE RENOVATIONS
PORTLAND, ME

TITLE
BASEMENT / FOUNDATION PLAN

DATE
06 / 29 / 2015

DRAWING #
S100