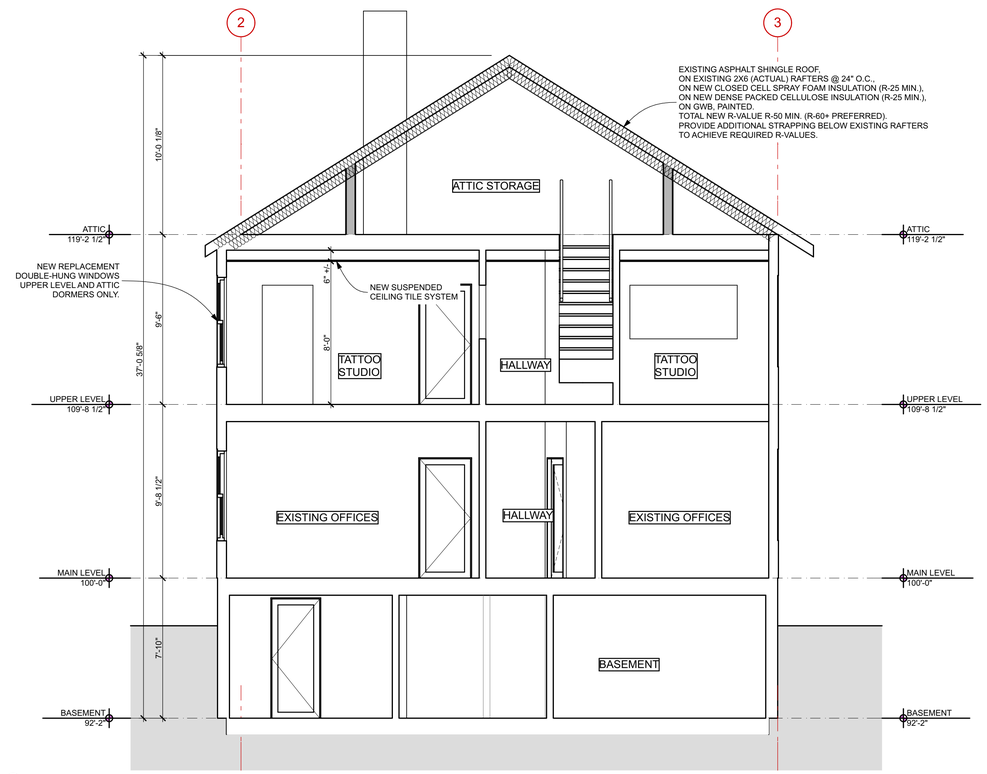

1 SECTION: N-S

SCALE: 1/4" = 1'-0"

0 2' 4' 8'

HELLBENT

DESIGN + DEVELOPMENT

WWW.HELLBENTDESIGN.COM
P.O BOX 7883, PORTLAND, ME 04112
207.939.7164

PROJECT:

TSUNAMI TATTOO

383-385 FOREST AVE.
PORTLAND, ME 04101

LICENSED ARCHITECT
JAMES W. BROADBENT
No. 3562
STATE OF MAINE

FOR CONSTRUCTION

PROJECT NO:	TSU
DATE:	02/25/18
REVISED 1:	
REVISED 2:	
DRAWN BY:	JB
PHASE:	CONSTRUCTION DOCUMENTS

BUILDING SECTIONS

A-3.1