NOTE:
LIGHT FIXTURES SHALL BE
IN USE DURING EARLY EVENING WORK
HOURS AND MOTION-SENSORS
DURING LATER EVENINGS

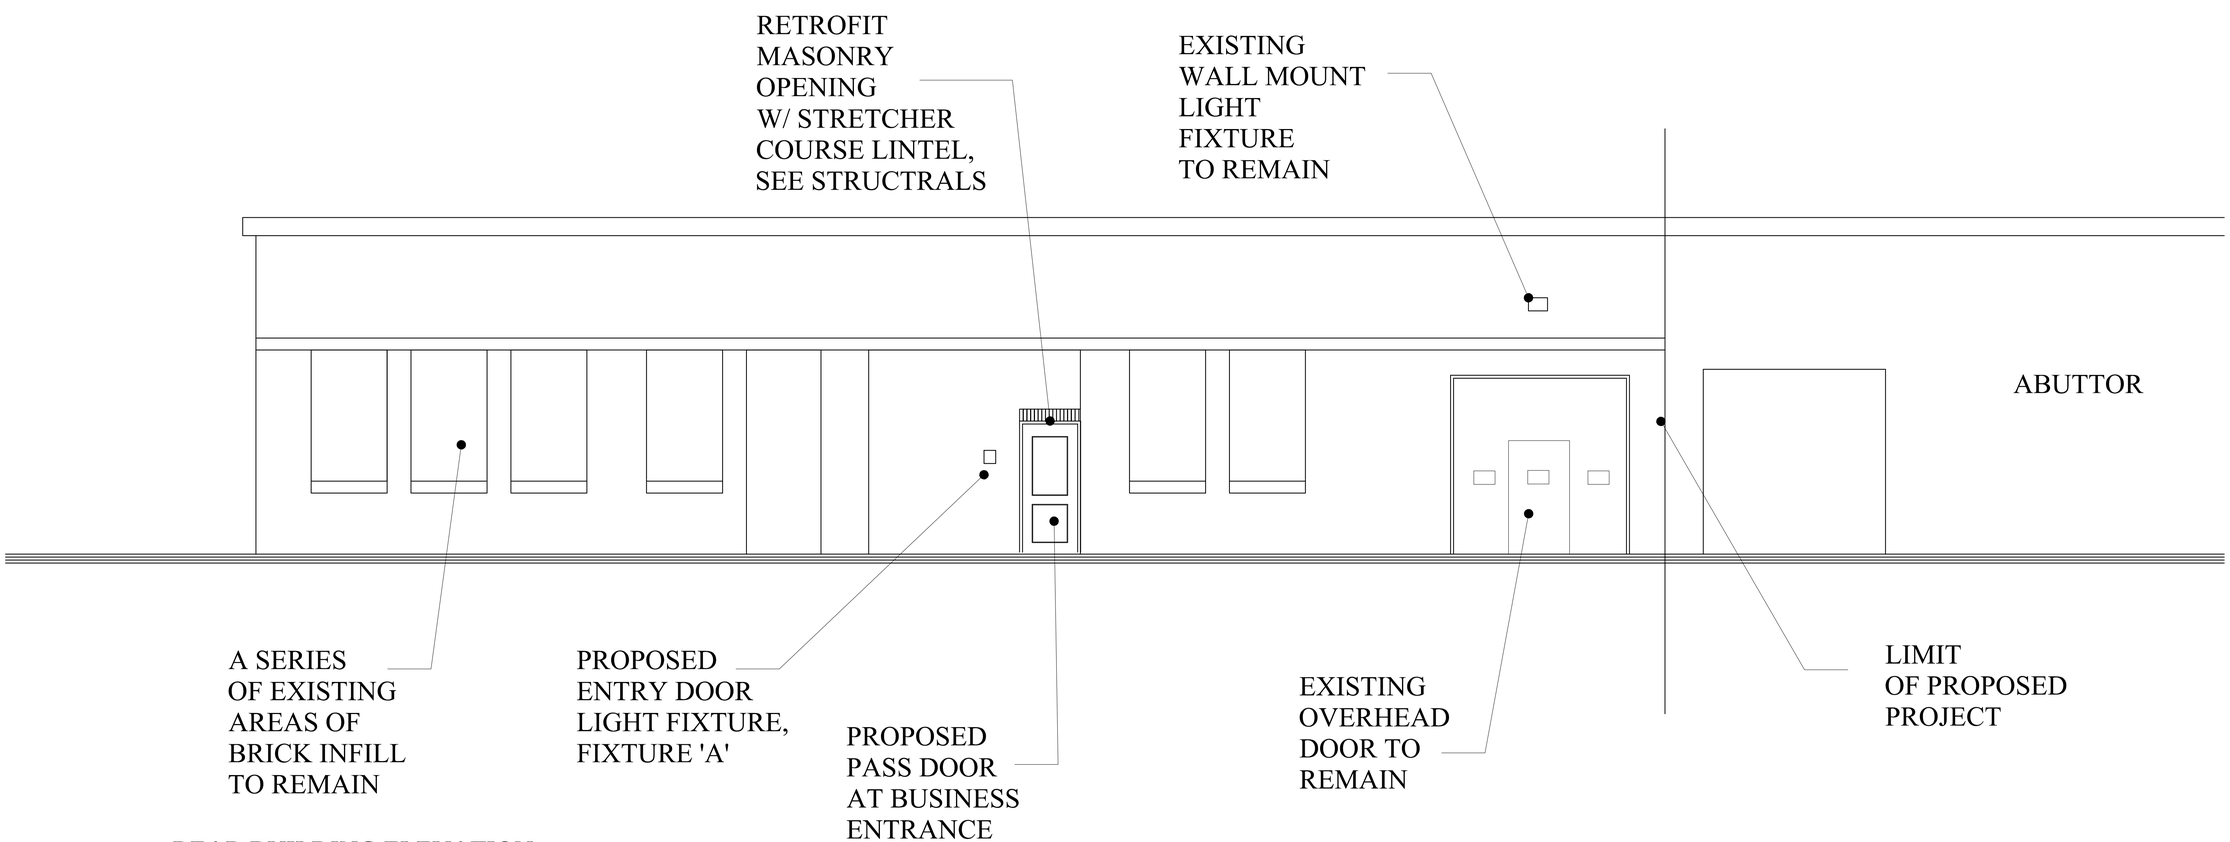

REAR BUILDING ELEVATION
SCALE: 1/4"=1'-0"

BUILDING PERMIT/
FIRE MARSHAL SET : MARCH 16, 2017

LICENSED ARCHITECT
MARK L. MUELLER No. 2737

MARK
MUELLER
ARCHITECTS
A.I.A.
100 Commercial Street
Suite 205
Portland, Maine 04101
Phone/Fax 207.774.9057
Email:
rfi@muellerarchitects.com

© COPYRIGHT 2014
MARK MUELLER ARCHITECTS

INTERIOR RENOVATIONS FOR:
A L T A V I S T A L L C
495 FOREST STREET
PORTLAND, MAINE

REAR ELEVATION

REVISIONS
DATE
JAN. 2017
PROJECT
ALTA VISTA
DRAWN BY
MLM
CHECK BY
MLM

A-1.4