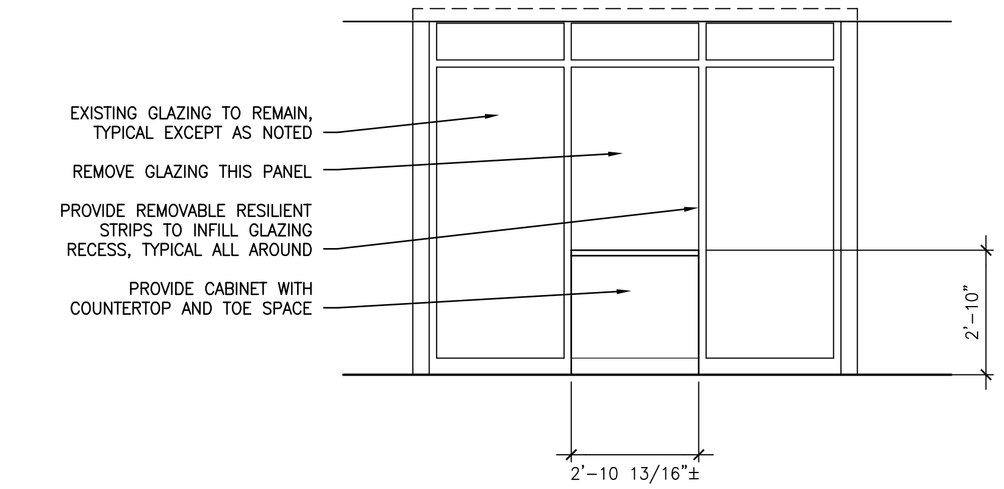

J11	COUNTER ELEVATION
1/4"=1'-0"	AE101

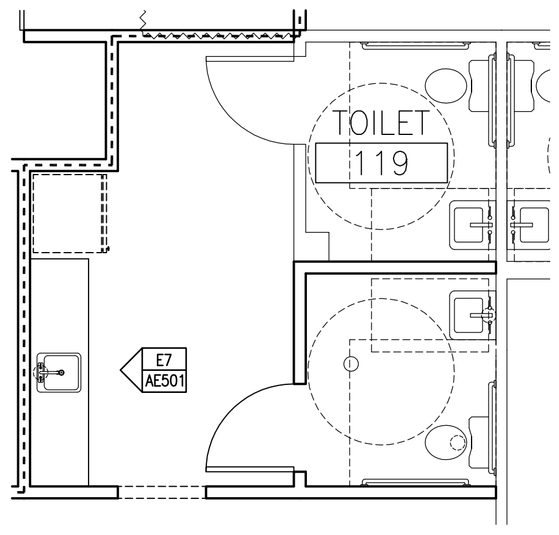

E1	ENLARGED KITCHENETTE/TOILET ROOM PLAN
1/4"=1'-0"	AE101

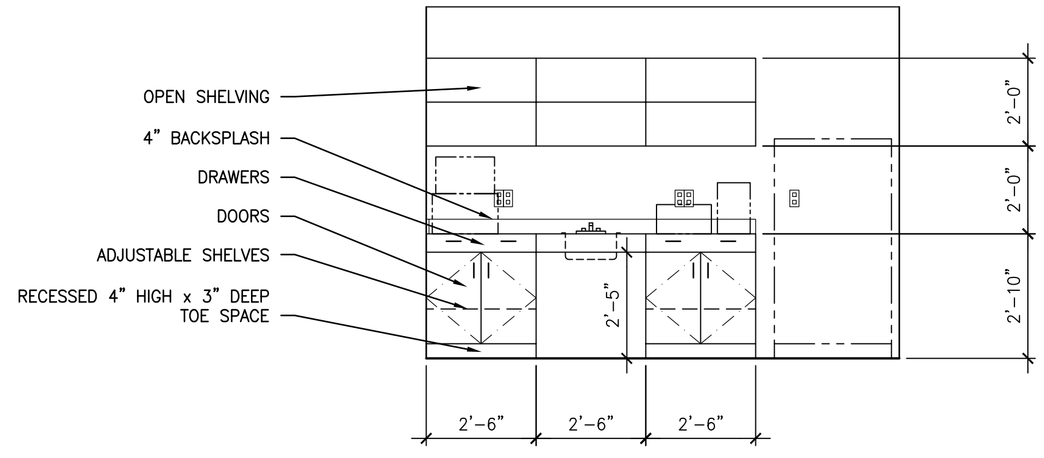

E7	KITCHENETTE ELEVATION
3/8"=1'-0"	*

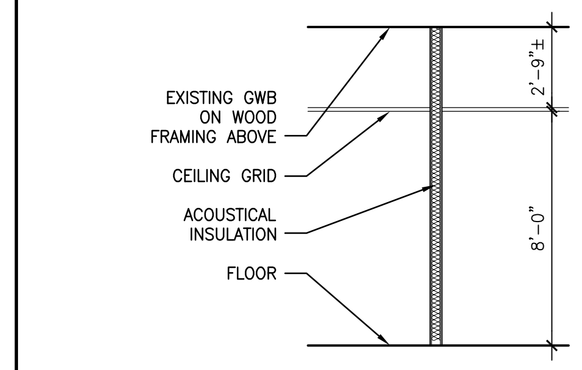

E13	TYPICAL WALL SECTION AT TENANT
1/4"=1'-0"	*

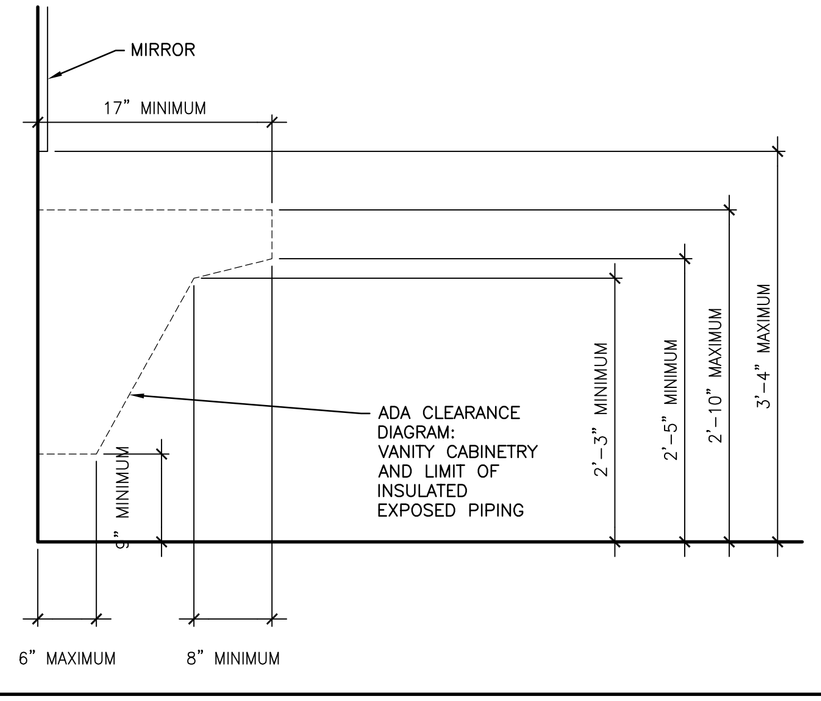

A1	ADA CLEARANCE DIAGRAM
1"=1'-0"	*

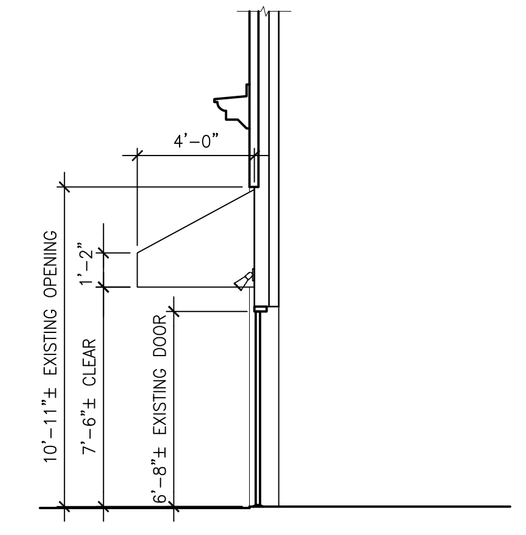

A13	PARTIAL WALL SECTION AT CANOPY
1/4"=1'-0"	*

144 Fore Street/P.O. Box 618
Portland, Maine 04104
tel. (207) 772-3846
fax. (207) 772-1070
www.smrtinc.com

ARCHITECTURE
ENGINEERING
PLANNING
INTERIOR DESIGN
COMMISSIONING

SMRT

PROJECT NORTH
MAG NORTH

UNIVERSITY OF SOUTHERN MAINE
RENOVATION 501 FOREST AVENUE
PORTLAND, MAINE

ISSUED FOR DESIGN DEVELOPMENT
4-12-10
CURRENT ISSUE STATUS:

REV	DESCRIPTION	DATE

GRAPHIC SCALE: 0" 1"

SCALE:	AS NOTED
PROJECT MANAGER:	SLB
JC/DRAWN BY:	CEB
A/E OF RECORD:	SLB
CAD FILE:	AE501-09148
PROJECT NO:	09148
DATE:	

SHEET TITLE:
SECTIONS, ELEVATIONS & DETAILS

SHEET No.
AE501

© COPYRIGHT 2010 SMRT INC.