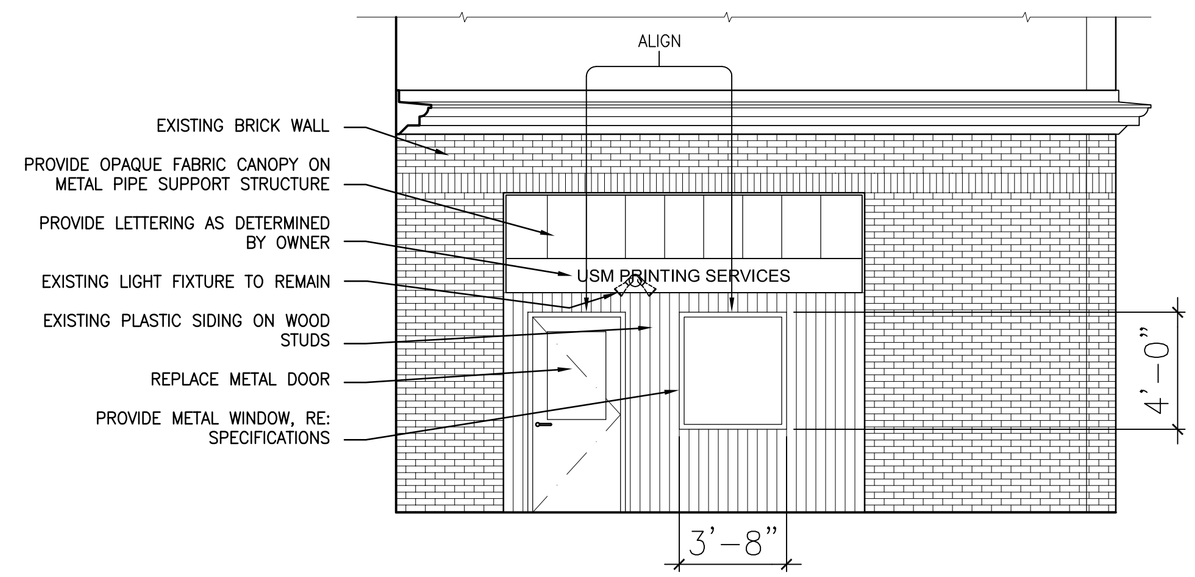

A8 | PARTIAL EXTERIOR ELEVATION - USM FACILITIES WORK

1/4"=1'-0" | .

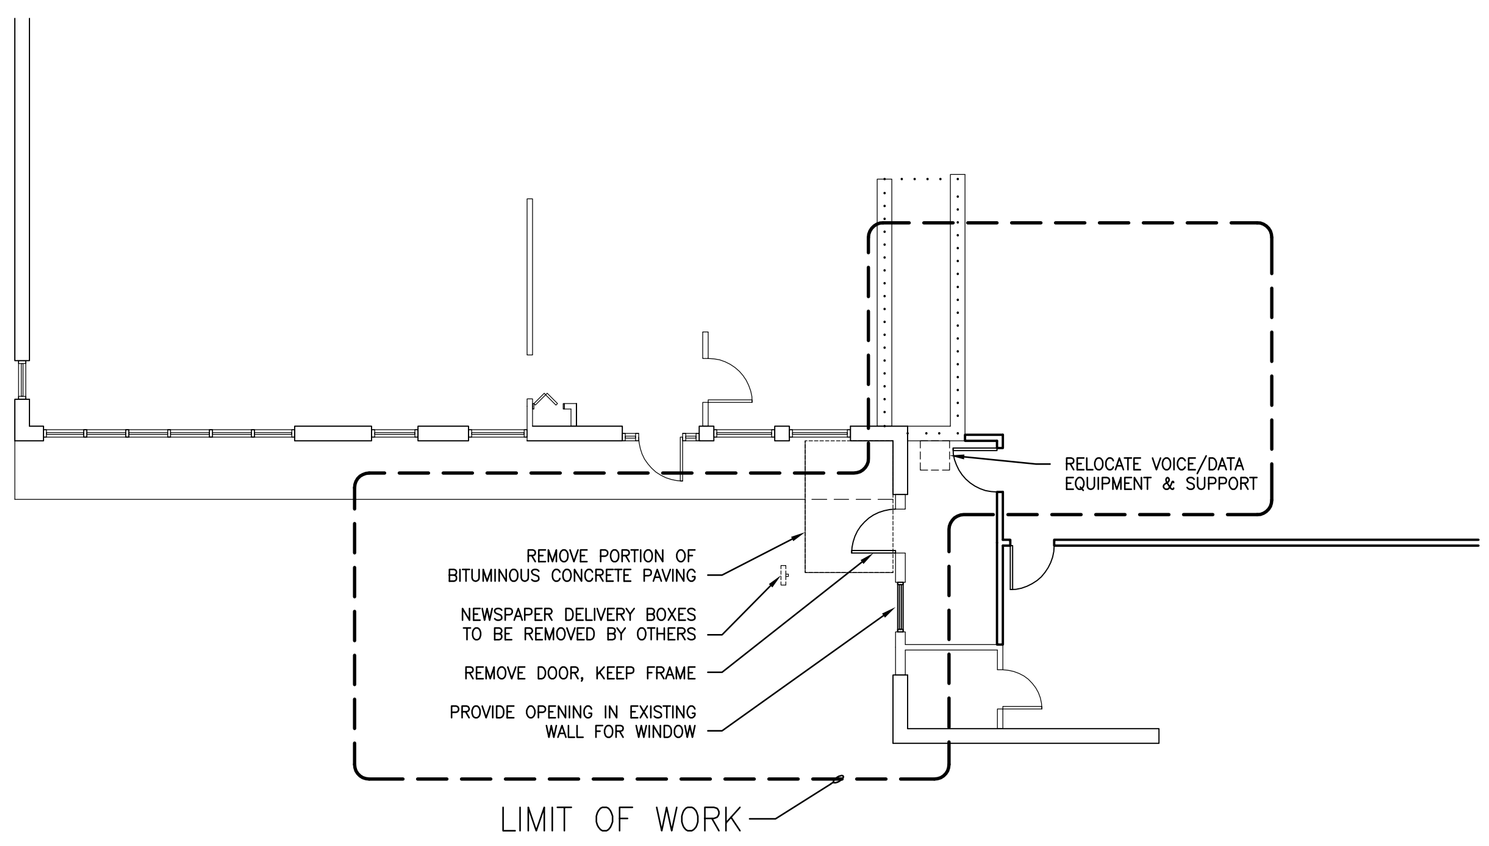

A1 | FIRST FLOOR DEMOLITION PLAN - USM FACILITIES WORK

1/8"=1'-0" | .

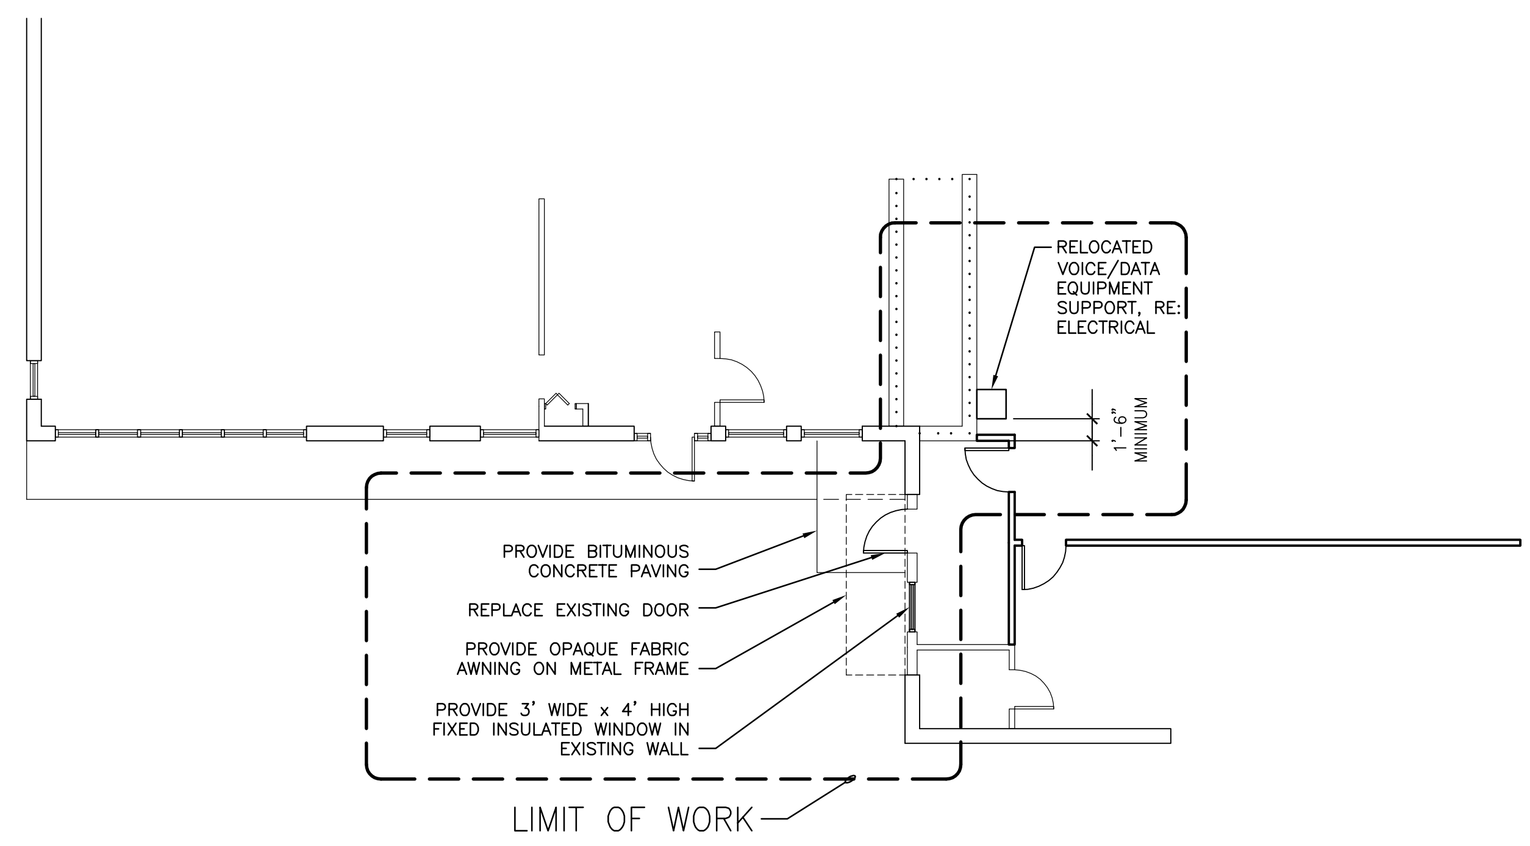

A8 | FIRST FLOOR PLAN - USM FACILITIES WORK

1/8"=1'-0" | .

144 Fore Street/P.O. Box 618
Portland, Maine 04104
tel. (207) 772-3846
fax. (207) 772-1070
www.smrtinc.com

ARCHITECTURE
ENGINEERING
PLANNING
INTERIOR DESIGN
COMMISSIONING

SMRT

PROJECT NORTH
MAG. NORTH

UNIVERSITY OF SOUTHERN MAINE
RENOVATION 501 FOREST AVENUE
PORTLAND, MAINE

ISSUED FOR DESIGN DEVELOPMENT
4-12-10
CURRENT ISSUE STATUS:

REV	DESCRIPTION	DATE

GRAPHIC SCALE: 0" 1"

SCALE:	1/8"=1'-0"
PROJECT MANAGER:	SLB
JC/DRAWN BY:	CEB
A/E OF RECORD:	SLB
CAD FILE:	AX101-09148
PROJECT NO:	09148
DATE:	

SHEET TITLE:
FIRST FLOOR PLAN

SHEET No. AX101

© COPYRIGHT 2010 SMRT INC.