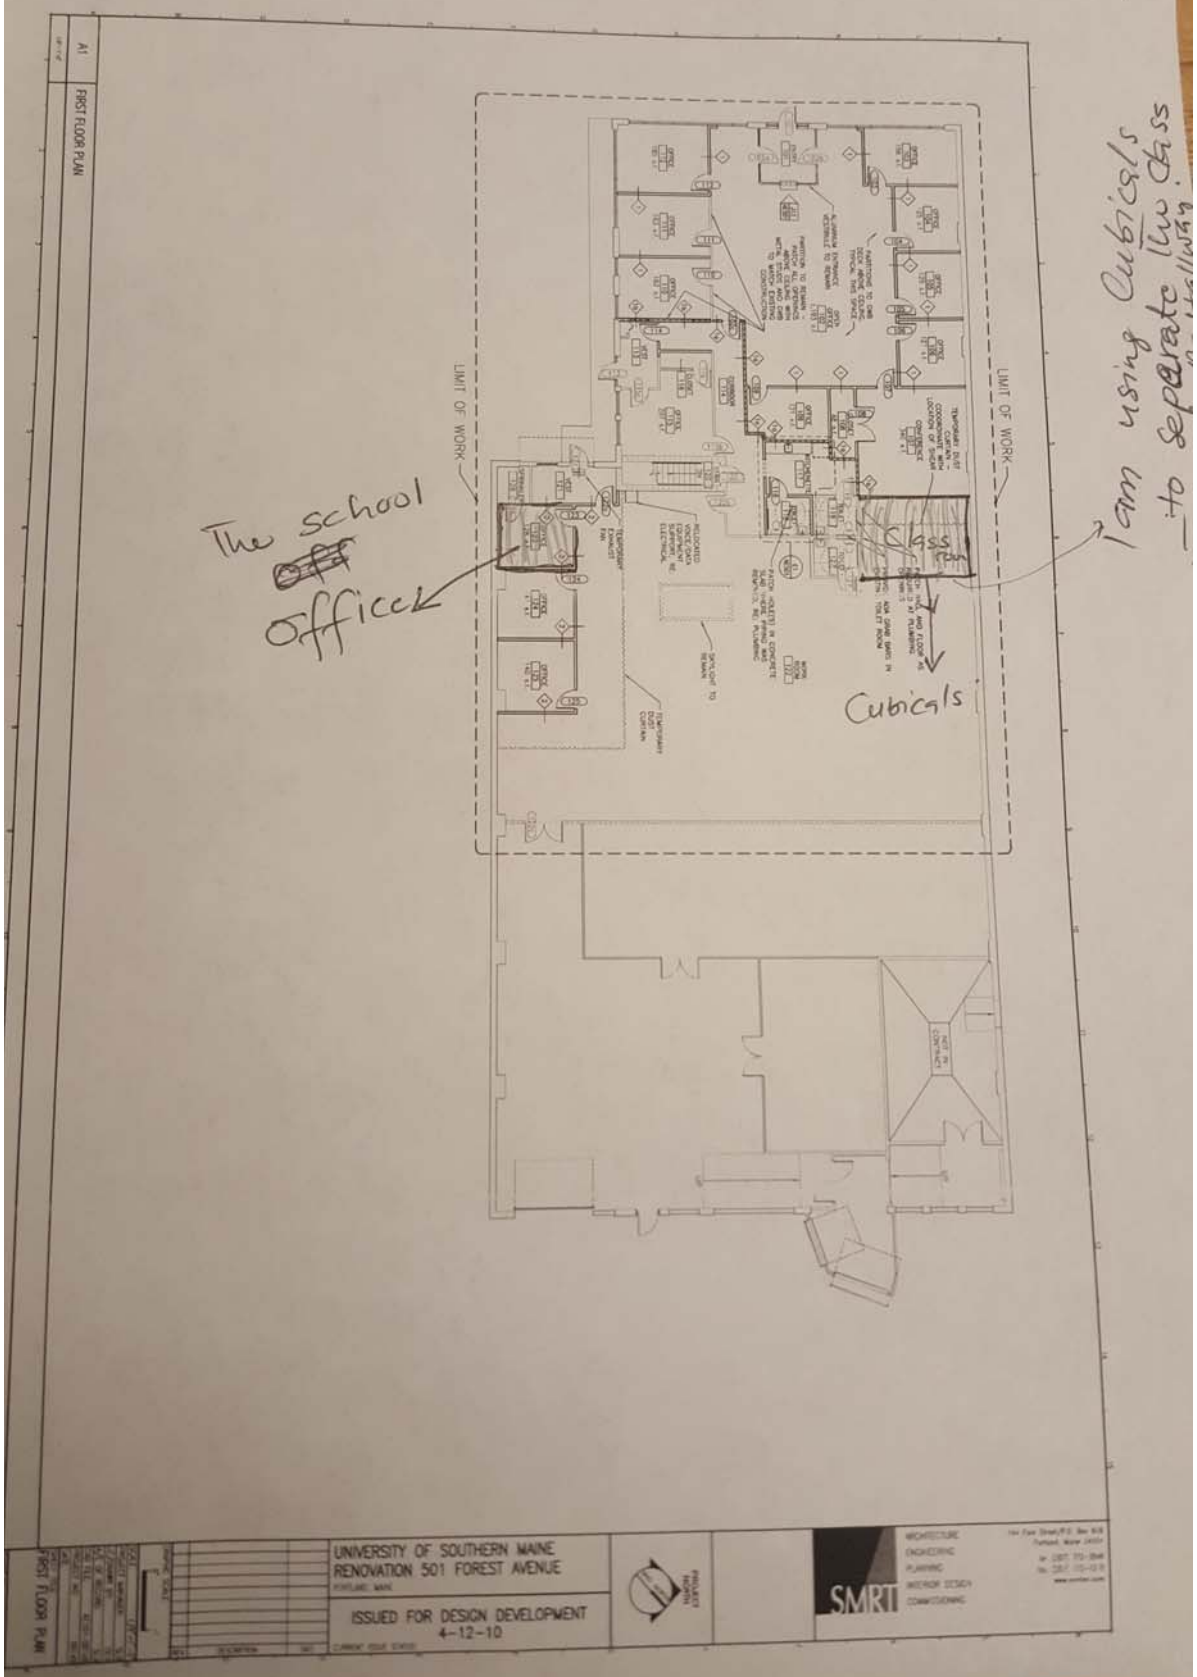
A1
FIRST FLOOR PLAN
LIMIT OF WORK
LIMIT OF WORK
The school
~~off~~
office
Class room
Cubicals
I am using Cubicals
to separate the class
UNIVERSITY OF SOUTHERN MAINE
RENOVATION 501 FOREST AVENUE
ISSUED FOR DESIGN DEVELOPMENT
4-12-10
SMRT
ARCHITECTURE
ENGINEERING
PLANNING
INTERIOR DESIGN
COMMISSIONING
FIRST FLOOR PLAN