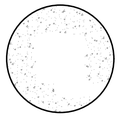

09 NEW BIG FOOT" CONCRETE PIER

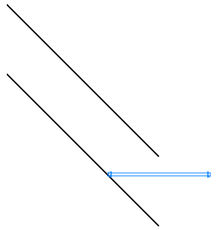

10 NEW 4x6 pt WOODEN BRACE

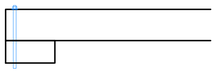

11 NEW 4x6 PT SPACER

12 NEW 6x6 PT MAIN SUPPORT POST

13 NEW 4x6 HAND RAIL TOP RAIL

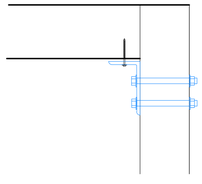

14 NEW 4x6 FLOOR BEAM

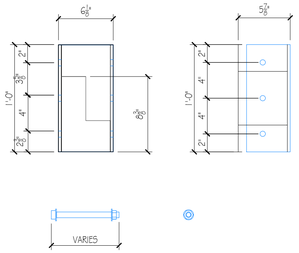

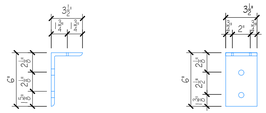

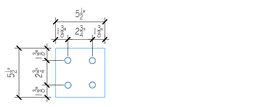

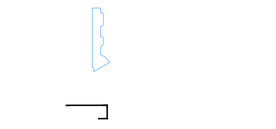

01 ½" BENT SPLICE PLATE (GALV) W/3 ¼" DIA HOLE FOR (3) ⅝" DIA F1554 THROUGH BOLTS.

02 ⅝" DIA F1554 THROUGH BOLT.

03 L6x3x5/16x4-1/2 (GALV) w/ (2) ¼" dia HOLES FOR (2) ⅝" DIA F1554 THROUGH BOLTS (2) ¾" dia HOLES FOR (2) ¼" dia 2" SDS25200 SIMPSON STRONG TIE SCREW

04 ¼" dia 2" SDS25200 SIMPSON STRONG TIE SCREW

05 STEEL JOIST HANGER FOR (1) 2x6

06 L3-1/2x2-1/2x3/16x4-1/2 (GALV) w/ (2) ⅝" dia HOLES FOR (2) ¼" dia 2" SDS25200 SIMPSON STRONG TIE SCREW

07 5-1/2"x5-1/2"x¼" PLATE W (4) ½" dia HOLES FOR (4) ⅝" DIA F1554 THROUGH BOLTS.

08 SIPSON STRONG TIE HANGER MIDEL TYPE LUS210 (REFER TO MFR SPECIFICATIONS)

08 APPIED FRICTION SURFACE TO BE DETERMINED

TYPICAL HARDWARE

SCALE: 1 - 1/2"= 1'-0"

0 4" 8" 16"

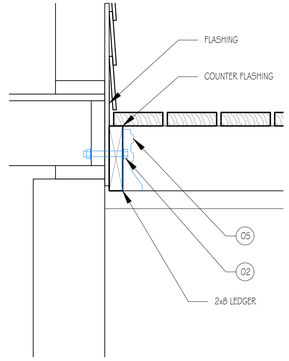

(1) HOUSE CONNECTION

SCALE: 1 - 1/2"= 1'-0"

0 4" 8" 16"

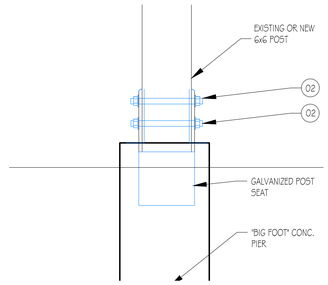

(3) POST SEAT - CONC. PIER

SCALE: 1 - 1/2"= 1'-0"

0 4" 8" 16"

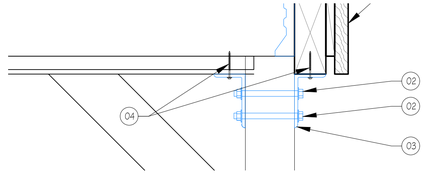

(4) NEW BEAM TO POST

SCALE: 1 - 1/2"= 1'-0"

0 4" 8" 16"

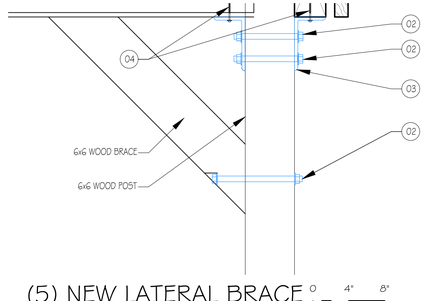

(5) NEW LATERAL BRACE

SCALE: 1 - 1/2"= 1'-0"

0 4" 8" 16"

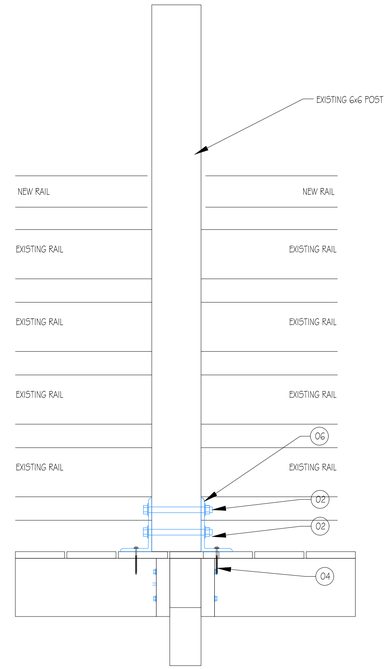

(2) SUPPORT POST TO DECK

SCALE: 1 - 1/2"= 1'-0"

0 4" 8" 16"

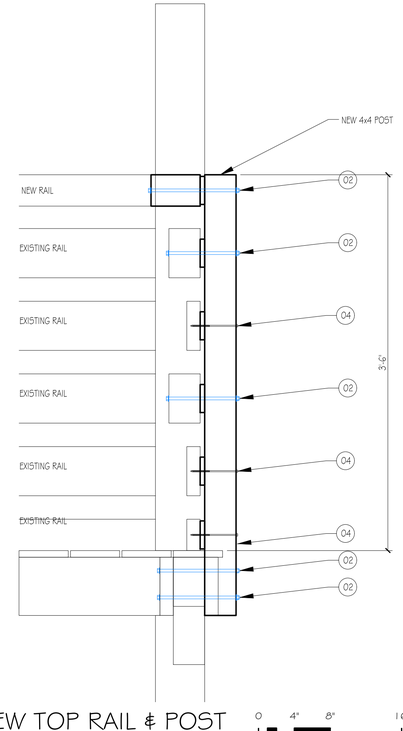

(6) NEW TOP RAIL & POST

SCALE: 1 - 1/2"= 1'-0"

0 4" 8" 16"

1. Contractor/owner responsible for securing all necessary permits.
2. Contractor/owner will Comply with all applicable codes and ordinances.
3. Contractor/owner to verify all site grades and dimensions.

PROPERTY OF

BY
15 Presnell Street, Portland, ME 04102

DATE NO REMARKS

54 Codman Street Deck & Stair Rennovation

NO	REMARKS	DATE	BY
A	Issued for Fast-track Permit	03-09-2018	JJO

CODE: IRC 2009

TOWN PORTLAND

DATE: 03-09-18

SCALE: As Noted

DRAWN: JJO

TITLE: Details

FILE:

SHEET: A1-03