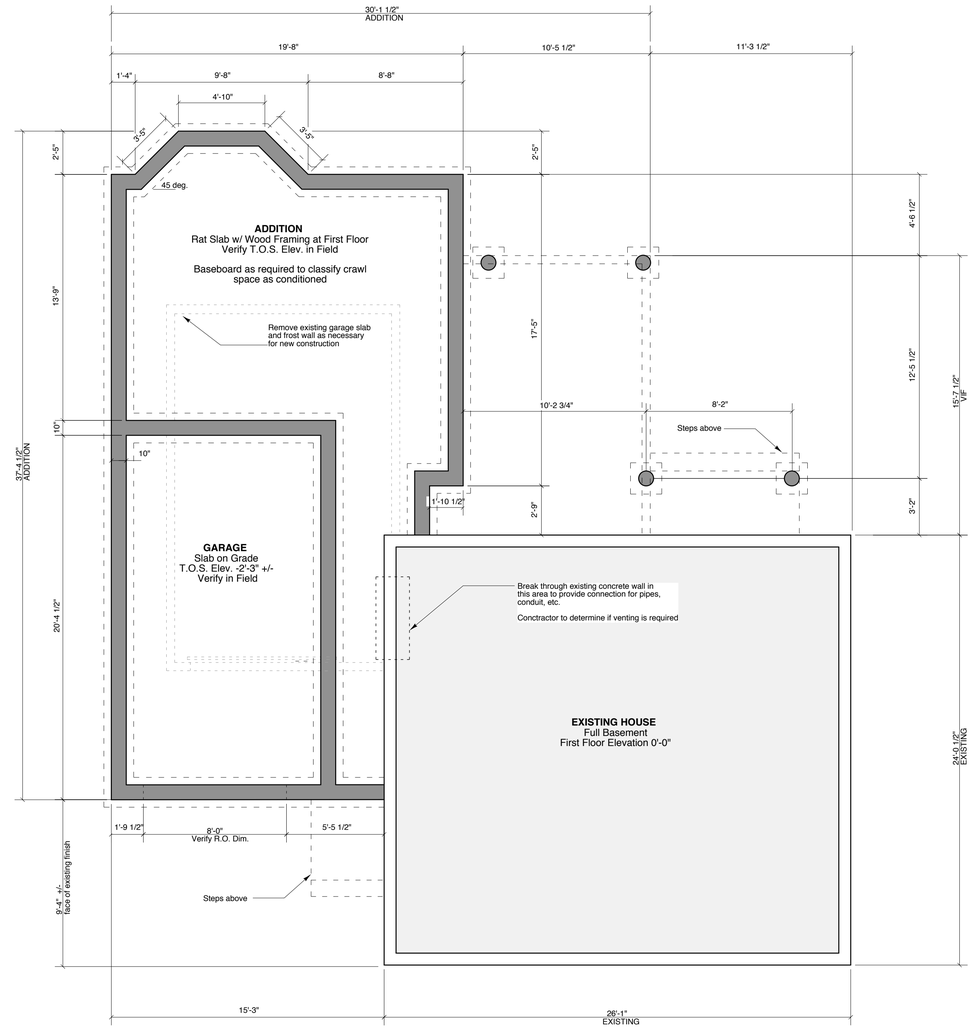

KEY

DEMOLITION

NEW FOUNDATION

EXISTING FOUNDATION

1 Foundation Plan

SCALE: 1/4" = 1'-0"

EXISTING FOOTPRINT: 900 SF
NEW FOOTPRINT : 1440 SF

0 2 4 8 16

NOTES

1. Mechanical system to be design build by contractor

ISSUED FOR PERMIT
04/03/06

Richard Renner/Architects

61 Pleasant Street
Suite 105
Portland, Maine 04101
207.773.9699
207.773.9599 fax

Consultants:

Levine Residence
Addition and Renovation

84 Hersey Street
PORTLAND, MAINE

Foundation Plan

Drawn by: NL
File Name: 2005-10/A1.0
Scale: 1/4" = 1'-0"
Project No. RRA2005-10.00
Date: 04/03/06
Revised:

A1.0