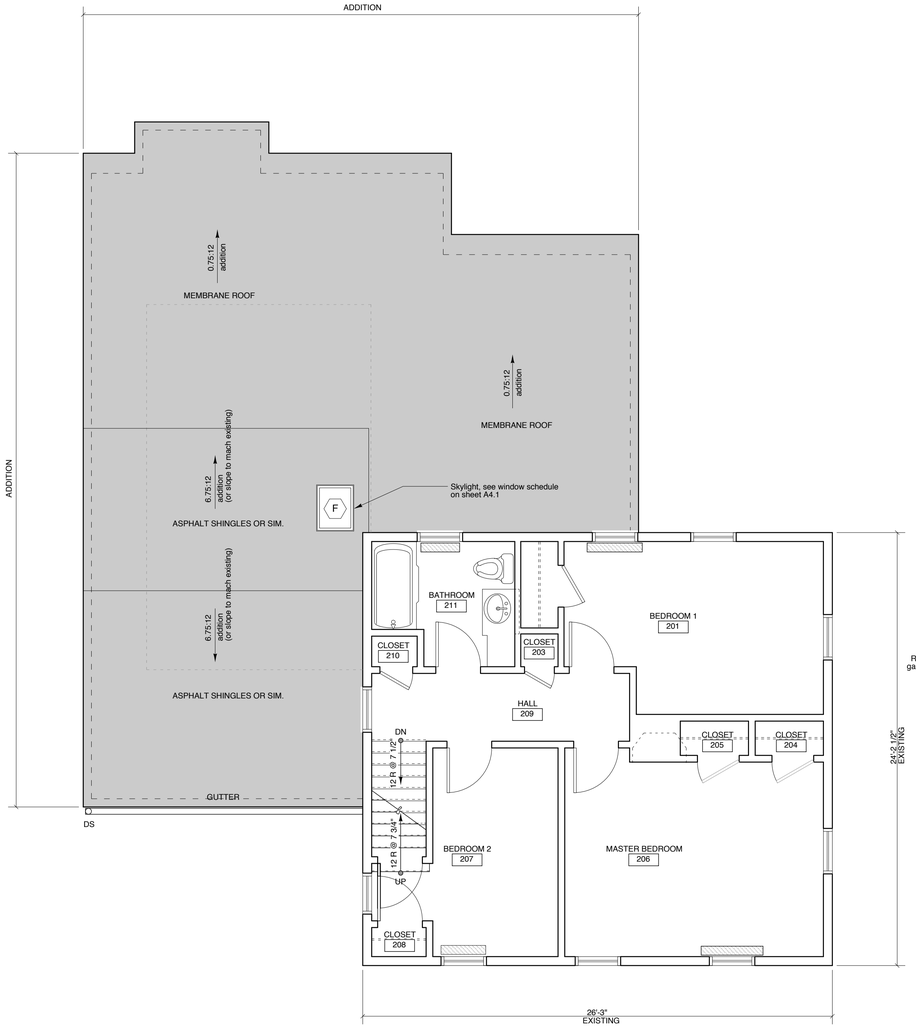

2 Second Floor/Addition Roof Plan

SCALE: 1/4" = 1'-0"

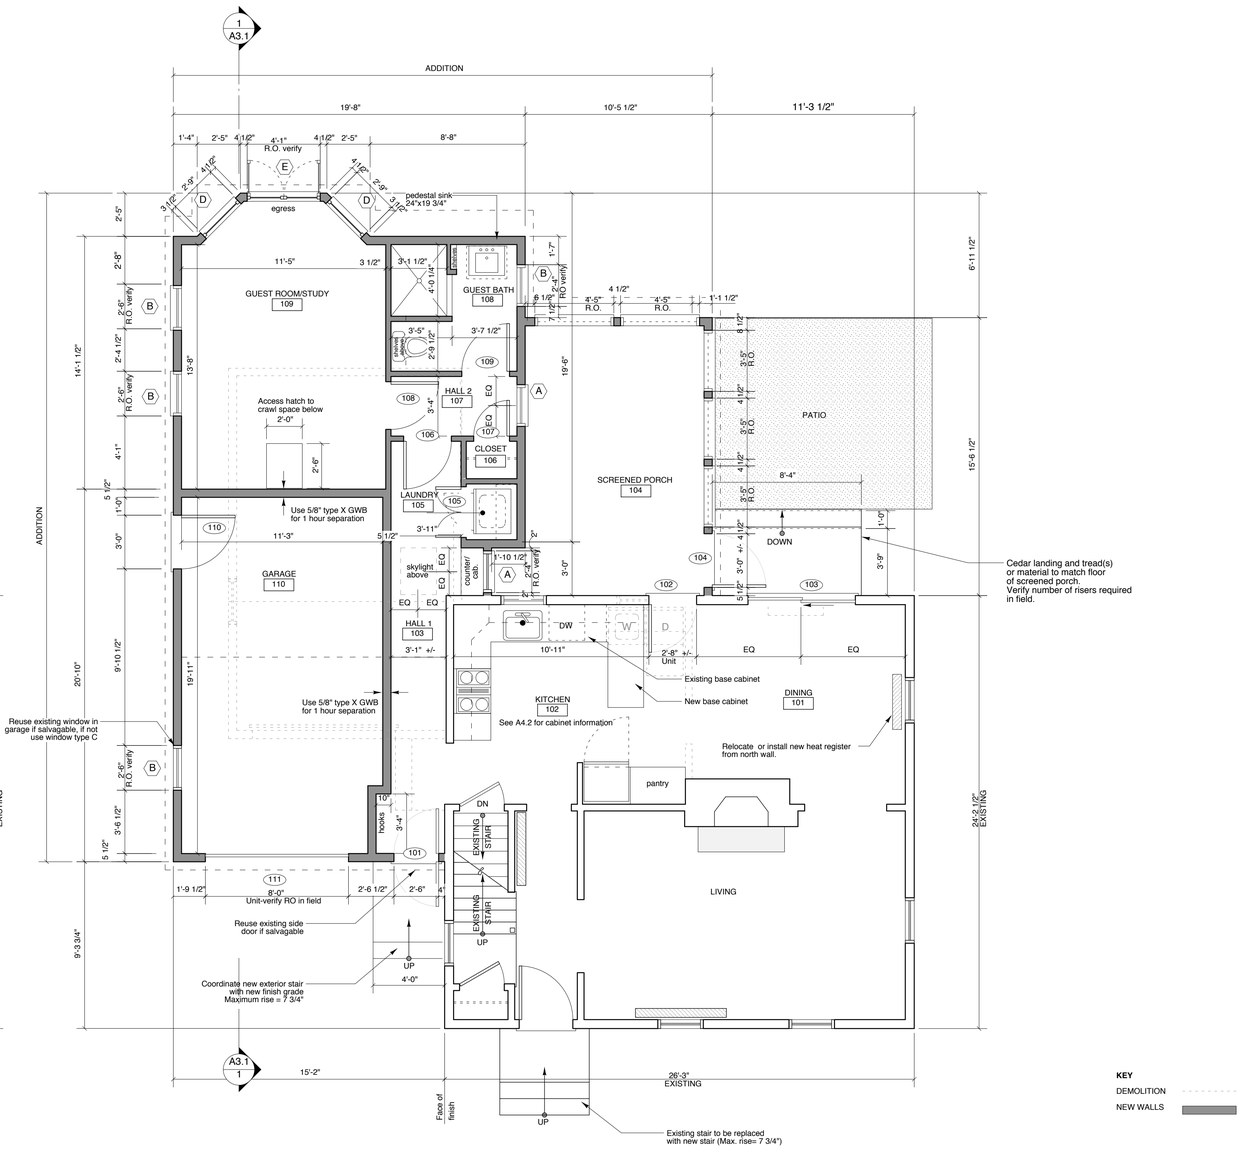

1 First Floor

SCALE: 1/4" = 1'-0"

EXISTING FOOTPRINT: 900 SF
NEW FOOTPRINT : 1440 SF

0 2 4 8 16

KEY
DEMOLITION
NEW WALLS

NOTES

1. Contractor to verify location and size of access hatch to crawl space with architect.

TN
MN

ISSUED FOR PERMIT
04/03/06

Richard Renner/Architects
61 Pleasant Street
Suite 105
Portland, Maine 04101
207.773.9699
207.773.9599 fax

Consultants:

Levine Residence
Addition and Renovation
84 Hersey Street
PORTLAND, MAINE

First and Second Floor Plans

Drawn by: NL
File Name: 2005-10/A1.1
Scale: 1/4" = 1'-0"
Project No. RRA2005-10.00
Date: 04/03/06
Revised:

A1.1