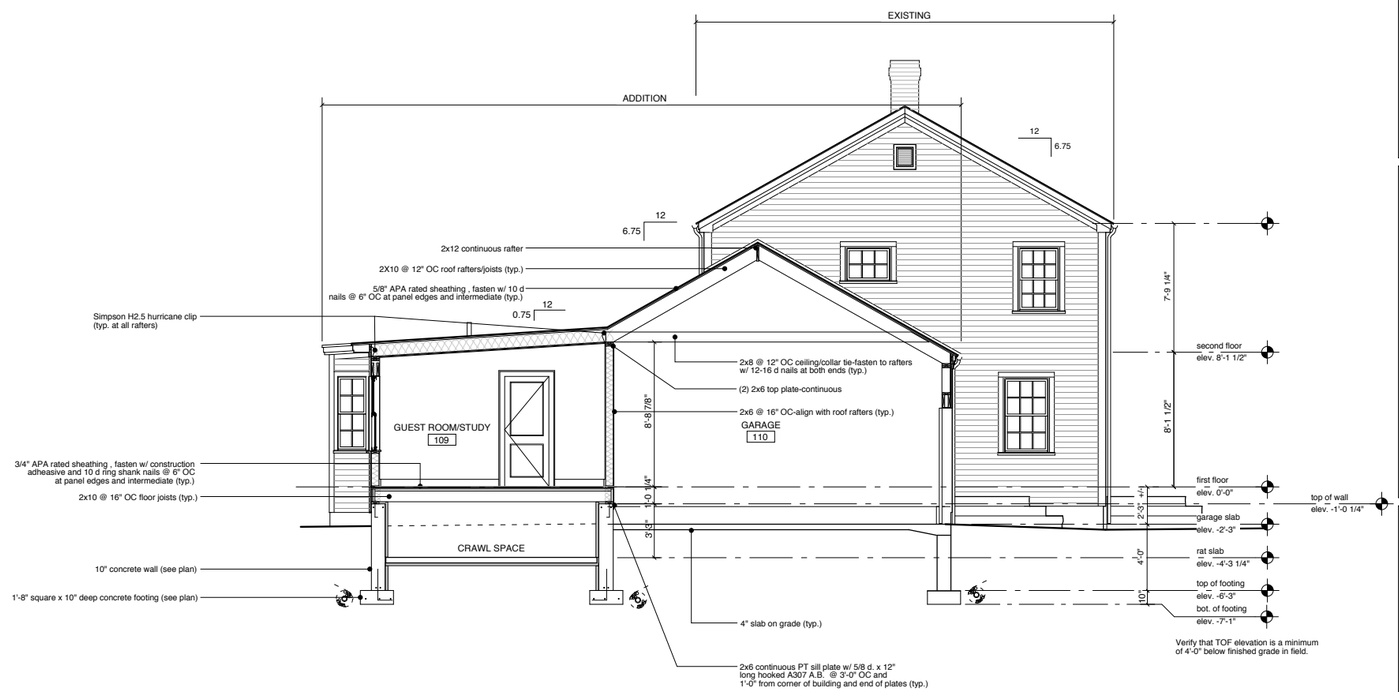

1 Section
SCALE: 1/4" = 1'-0"

ISSUED FOR PERMIT
04/03/06

Richard Renner/Architects

61 Pleasant Street
Suite 15
Portland, Maine 04101
207.773.9698
207.773.9599 fax

Consultants:
L & L Structural Engineering Services, Inc.
Six Q Street
South Portland, ME 04106

Levine Residence
Addition and Renovation

84 Hersey Street
PORTLAND, MAINE

Section

Drawn by: NL
Scale: 1/4"=1'-0"
Date: 04/03/06

File Name: 2005-10/S3.1
Project No. RRA2005-10.00
Revised:

S3.1