PLAN LEGEND

Town, County, State	New R/W Along Existing R/W	Existing / Proposed: Sanitary Sewer	Existing / Proposed: Traveled Way	Cut Line	Fill Line
Approx. Property Lines — P.L. —	Building / Clearing Limit Line — CLL —	Telephone Line	Ditch	Stonewall	Retaining Wall
Existing Right of Way	Trees: Conifer / Deciduous	Electric Line	Catch Basin	Baseline 10+00 11+00 12+00	
Limits of Wrought Portion — L.O.W.P. —	Tree Line / Bush Line	Water Line	Manhole	Monument	Traverse Point
Control Of Access — C.O.A. —	Water Edge	Underdrain Line	Sewer Manhole	Iron Rod Found ● IRF	Pipe Found ● IPF
New Right of Way	Ledge / Rock/Boulder / Flag Pole	Gas Line	Utility Pole	Replacement Pin Set	
New Easement	Fence: CHAIN LINK / BARB WIRE / STOCKADE	Guardrail	Fire Hydrant	State Highway = S.H.	
New Temporary Rights	Sign / Well / Mailbox	Culvert	Curbing	State Aid Highway = S.A.H.	
New R/W Within Existing R/W					

STATE OF MAINE
REGISTRY OF DEEDS
COUNTY _____
RECEIVED _____, _____
at _____h _____m _____M and recorded in
Plan Book _____, Page _____
Attest: _____
REGISTER

THIS PLAN WAS PREPARED IN CONNECTION WITH THE DEPARTMENT'S ACQUISITION OF REAL PROPERTY FOR TRANSPORTATION PURPOSES. IT CANNOT BE USED TO ESTABLISH LEGAL BOUNDARIES BETWEEN ABUTTING PROPERTY OWNERS.

25 0 25 50 75 100

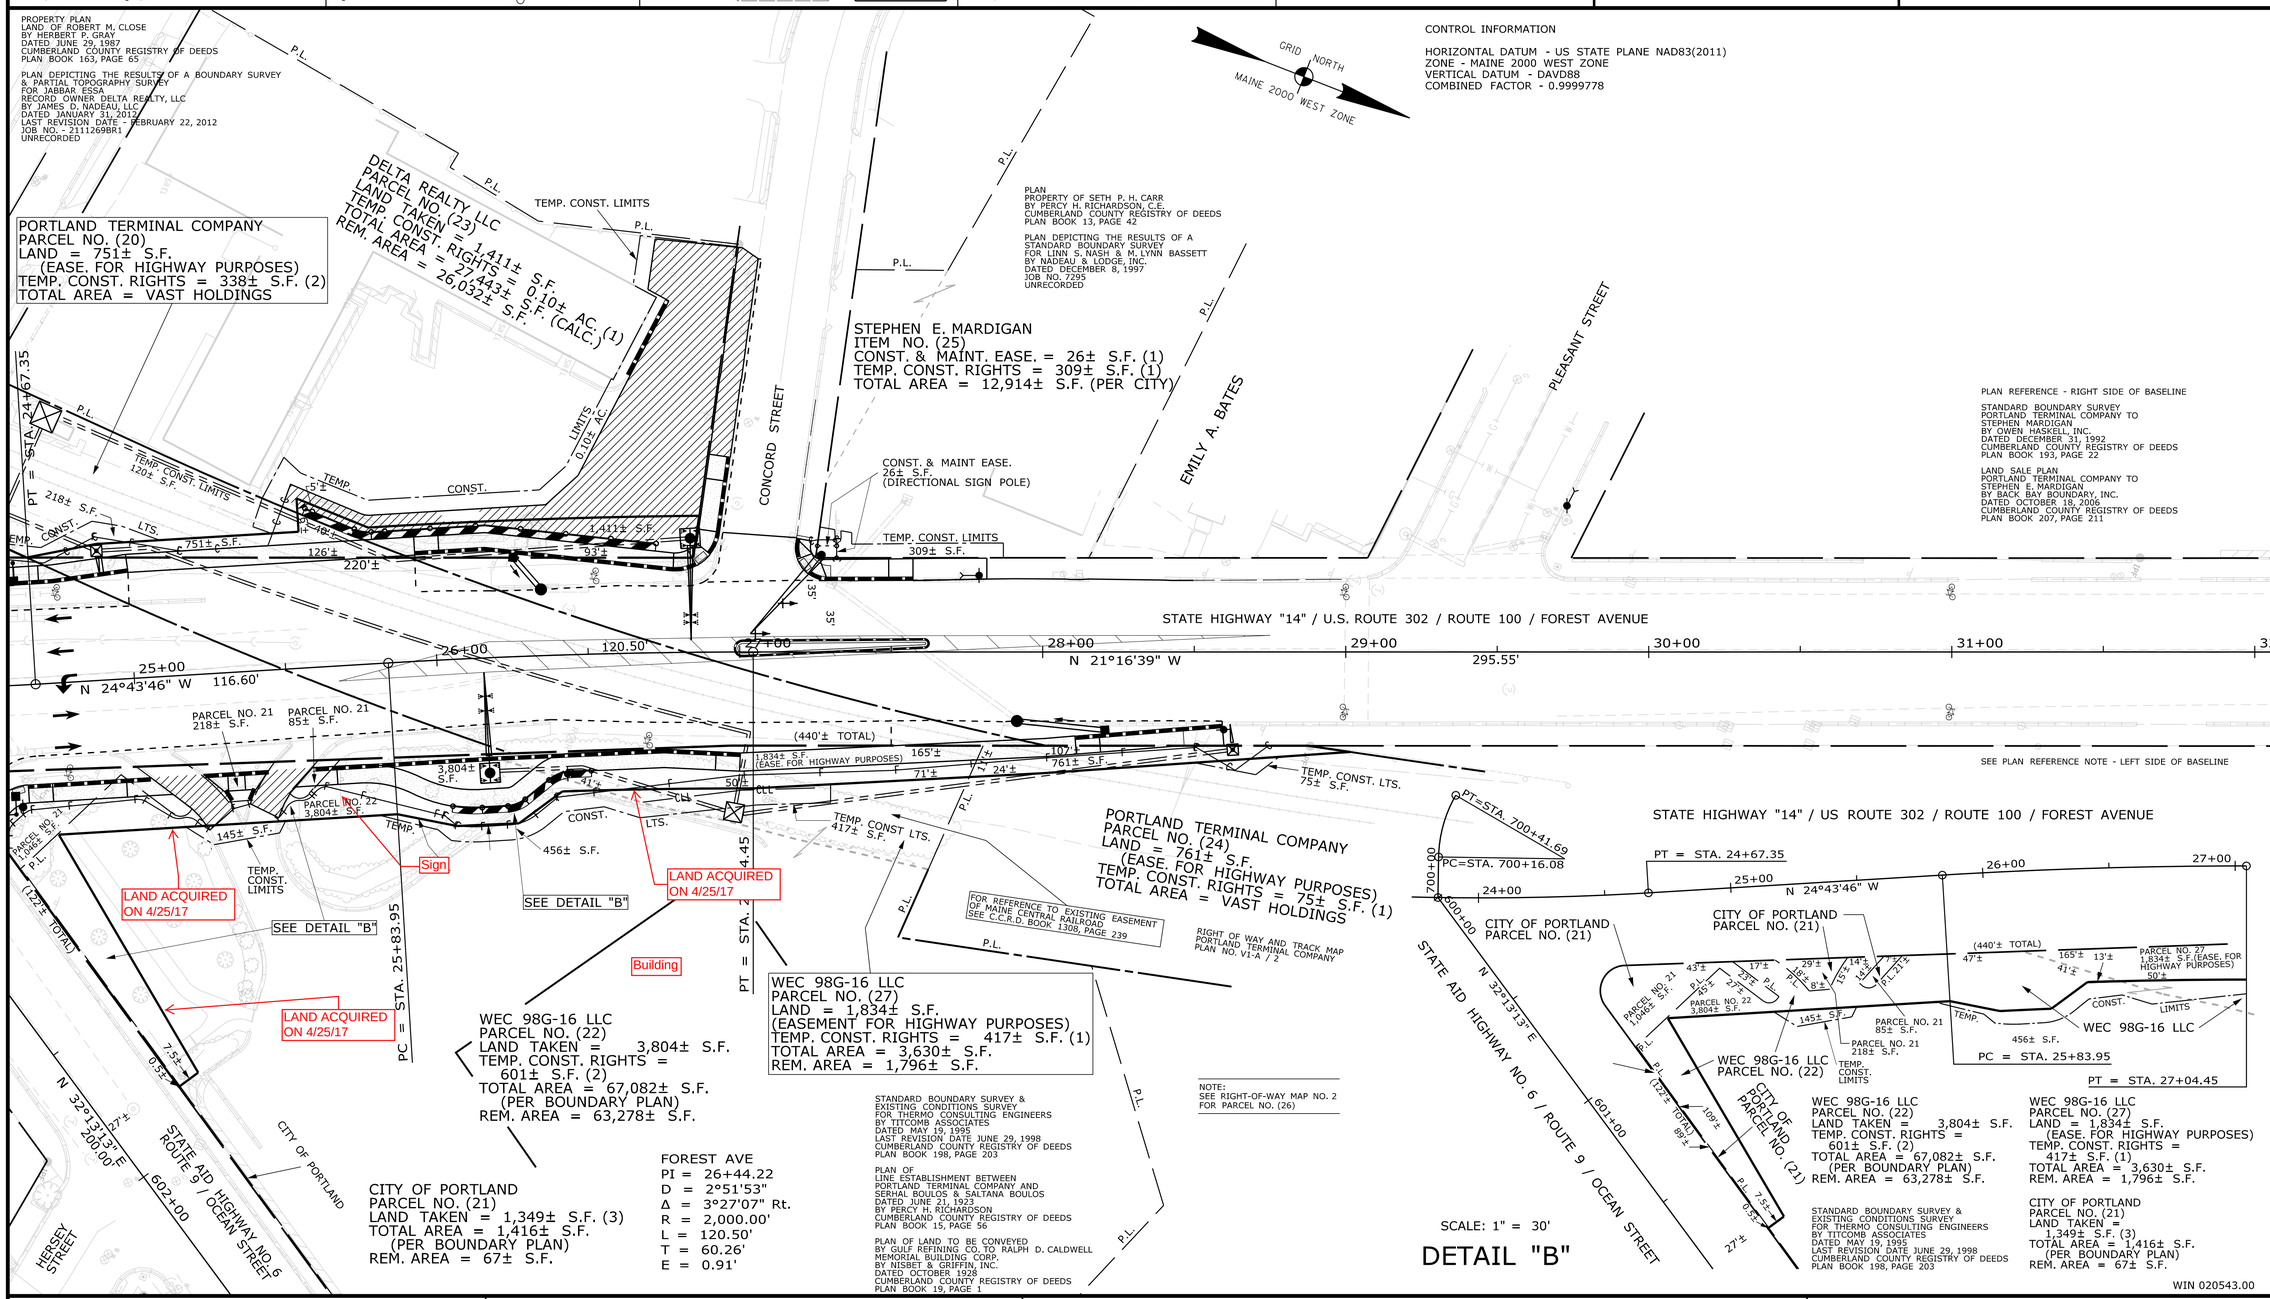

ITEM	TECH	CHECKED
EXISTING CONDITION PLAN	G.L.L.	C.W.K.
FINAL RIGHT OF WAY	G.L.L.	G.L.L.
AREAS	G.L.L.	

STATE OF MAINE
DEPARTMENT OF TRANSPORTATION
16 STATE HOUSE STATION - AUGUSTA, ME 04333-0016 - 207-624-3460
PORTLAND
RIGHT OF WAY MAP

REVISIONS

NO.	DATE	DESCRIPTION	BY

PLAN FILED IN PLAN BOOK PAGE COUNTY RECORD

NO.	GRANTOR	INSTRUMENT	DATE	BOOK	PAGE

DAVID BERNHARDT
COMMISSIONER
JOYCE NOEL TAYLOR
CHIEF ENGINEER
DATE

STATE HIGHWAY "14"
U.S. ROUTE 302 / FOREST AVENUE
PORTLAND CUMBERLAND COUNTY
FEDERAL AID PROJECT NO. STP-2054(300)

FEBRUARY 2017 | RIGHT-OF-WAY MAP | D.O.T. FILE NO. 3-618
SCALE 1" = 25' | SHEET 3 OF 3

SHEET NUMBER
3
OF 3

Filename: ...\00\ROW\MSTA\003_RWPLAN3.dgn Division: ROW Username: Guy.Lodd Date:5/1/2017