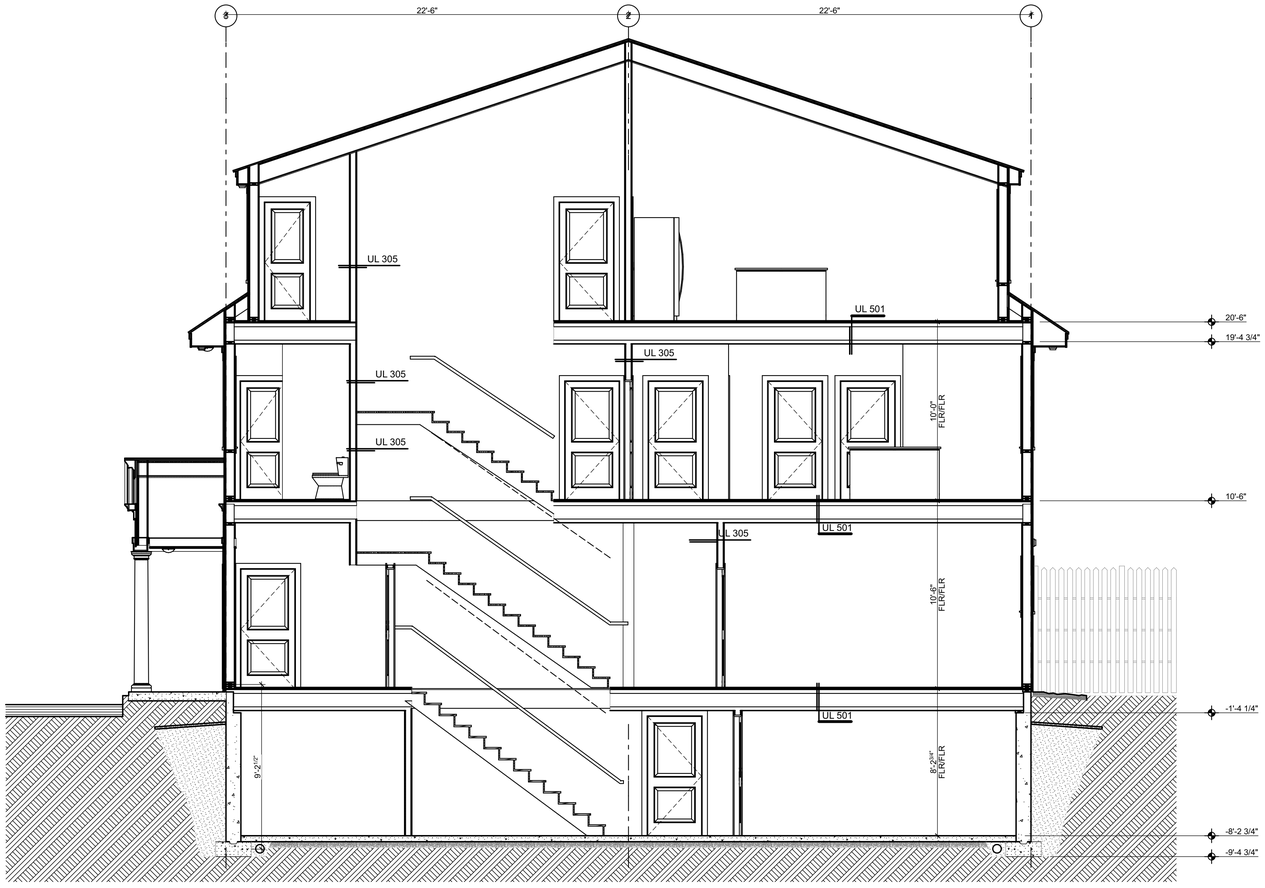

1 A3.1 **BUILDING SECTION**

SCALE: 1/4" = 1'-0"

2 A3.1 **PERSPECTIVE**

NOT TO SCALE

3 A3.1 **PERSPECTIVE**

SCALE: 1:1.27

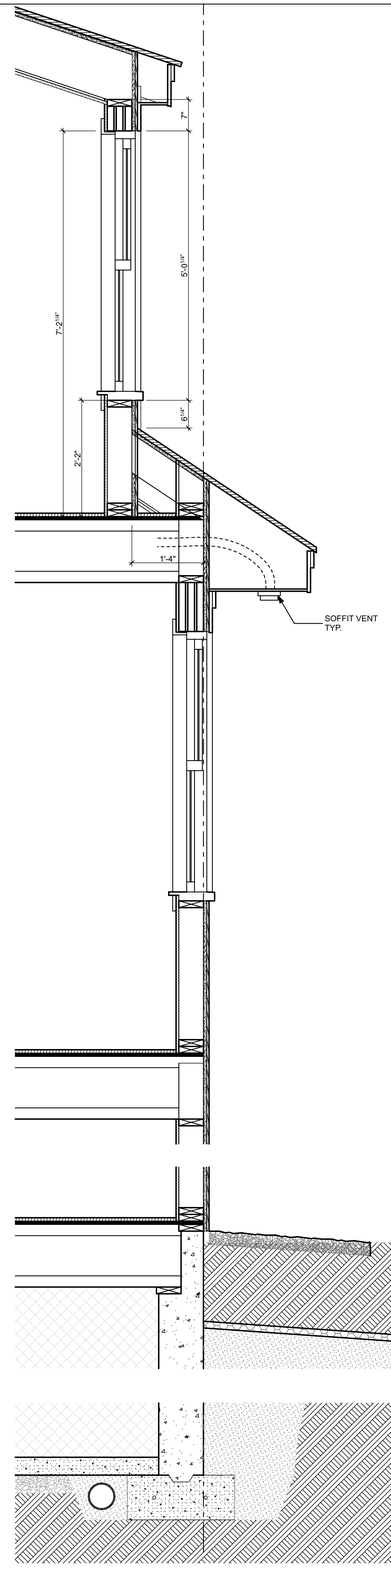

4 A3.1 **WALL SECTION**

SCALE: 3/4" = 1'-0"

THIS DRAWING IS AN INSTRUMENT OF SERVICE AND SHALL REMAIN THE PROPERTY OF WHIPPLE CALLENDER ARCHITECTS. IT SHALL NOT BE USED FOR ANY OTHER PURPOSE THAT FOR WHICH IT IS SPECIFICALLY FURNISHED

THE 28

28 Vannah St.

Portland, Maine 04103

WHIPPLE CALLENDER ARCHITECTS

136 PLEASANT AVE.
PORTLAND, ME 04103
P 207.775.2696
F 207.775.3631
www.whipplecallender.com

MARK	DATE	DESCRIPTION

DATE: 2/23/18

CHECKED BY: JAD

DRAWN BY: CLBC

JOB: #Pln

SHEET TITLE: SECTIONS

A3.1