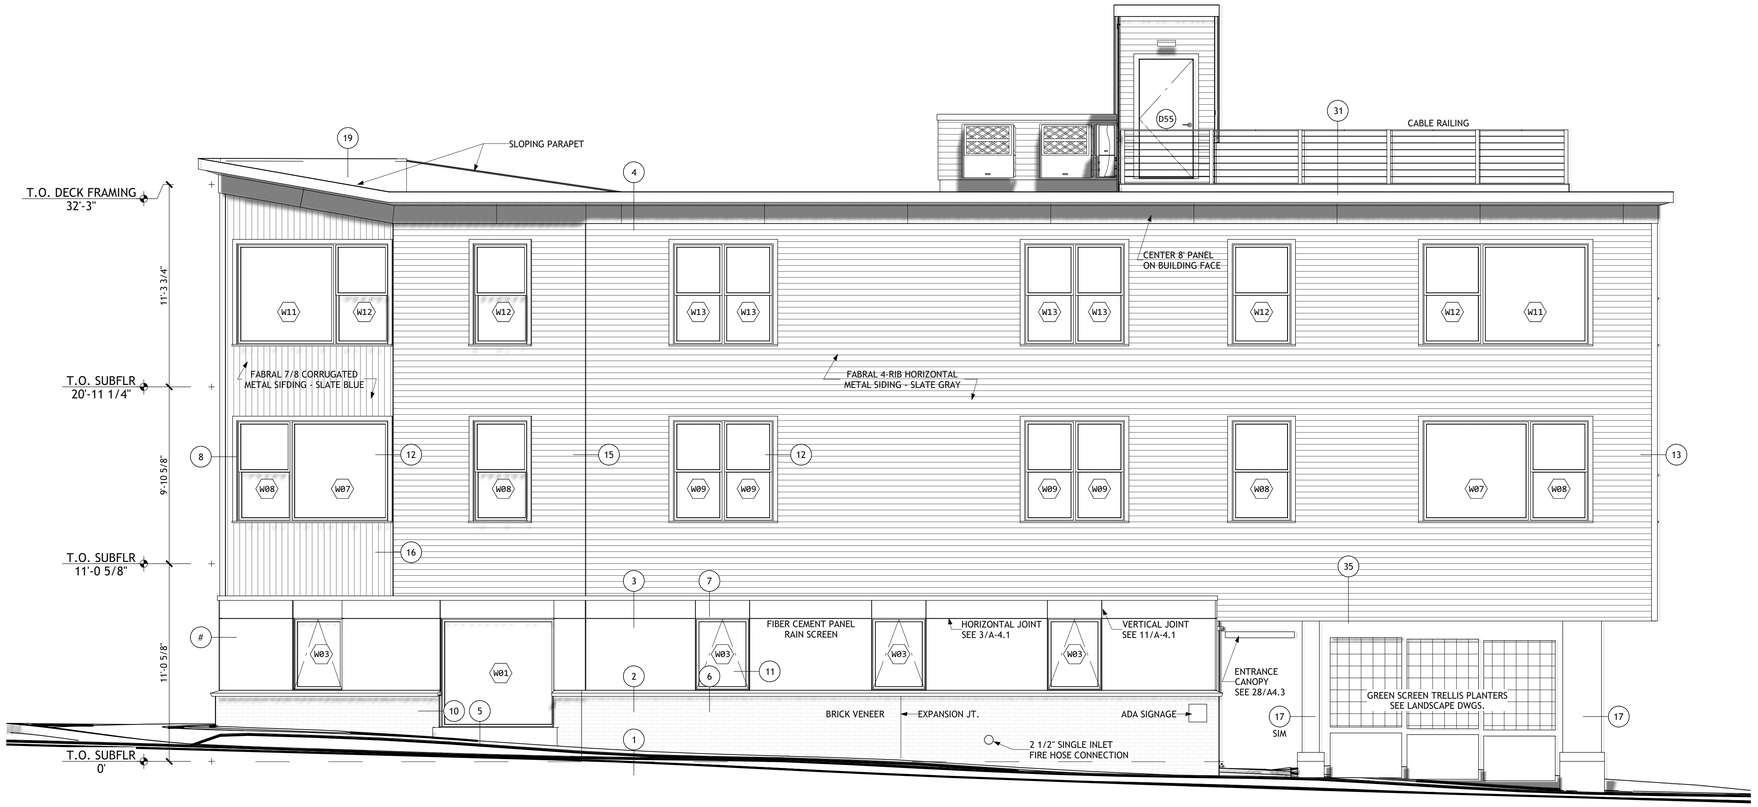

2 : South Elevation : 1/4 in = 1 ft

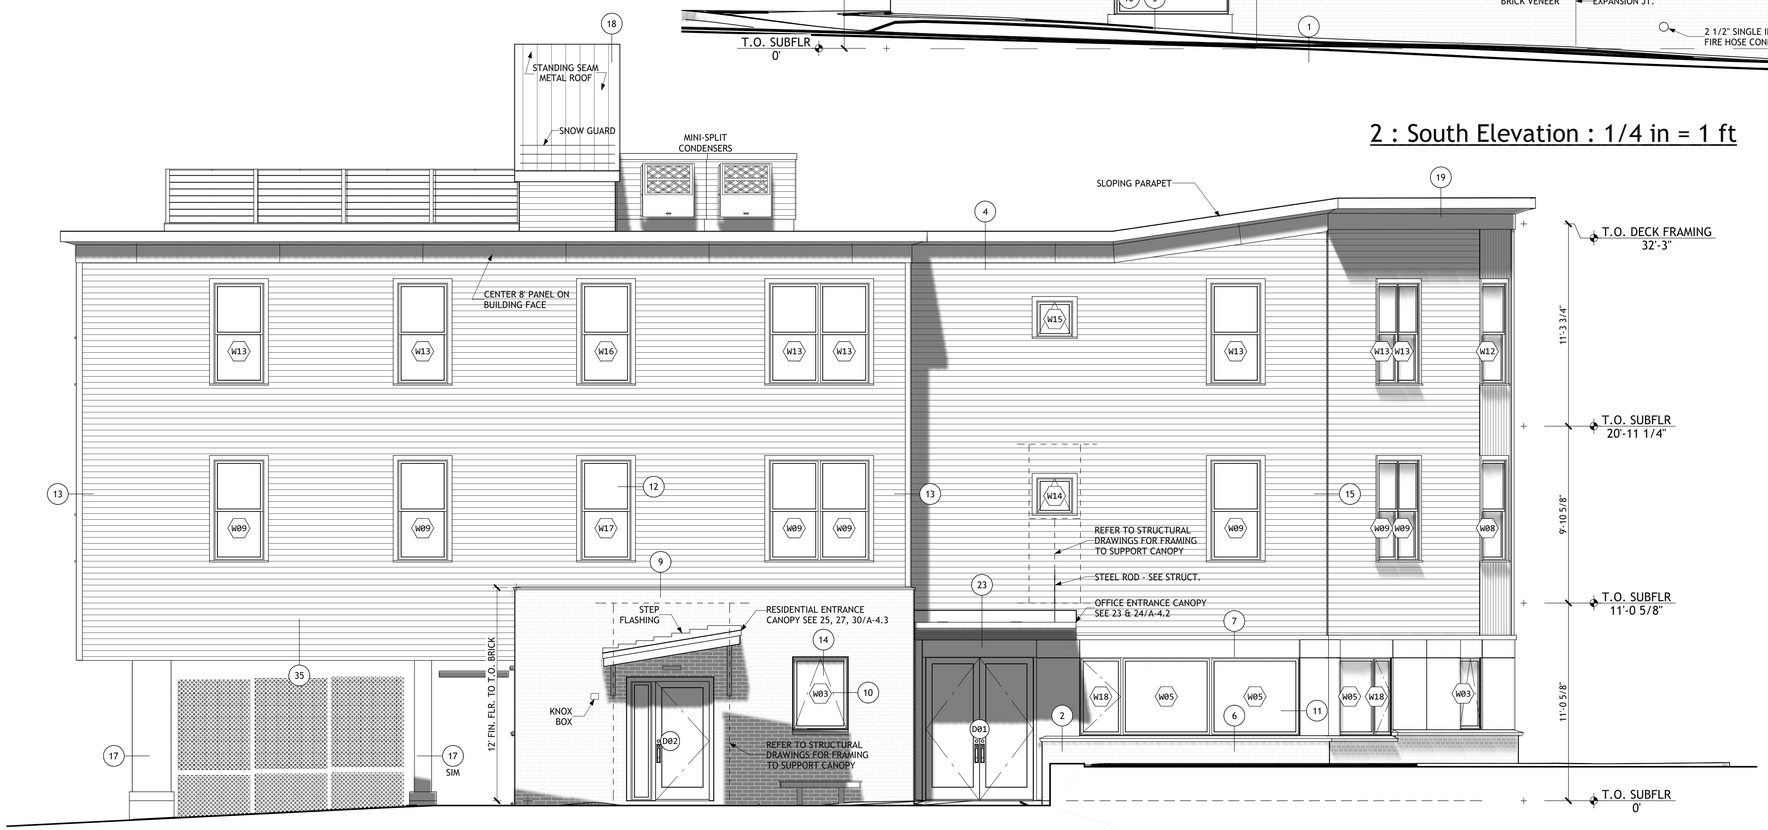

2 : North Elevation : 1/4 in = 1 ft

Elevation Detail Key

#	#1 - 16	ON SHEET A-4.1
	#17 - 24	ON SHEET A-4.2
	#25 - 31	ON SHEET A-4.3
	#32 -	ON SHEET A-4.4

Kevin Moquin Architect
km
Portland, ME
Info@km-a.me
(207)-615-6421

Revisions:

23 Ocean

Portland, ME

PERMIT SET

LICENSED ARCHITECT
KEVIN J. MOQUIN
ARC3016
STATE OF MAINE

North and South Elevations

12/14/2016

A-2.1