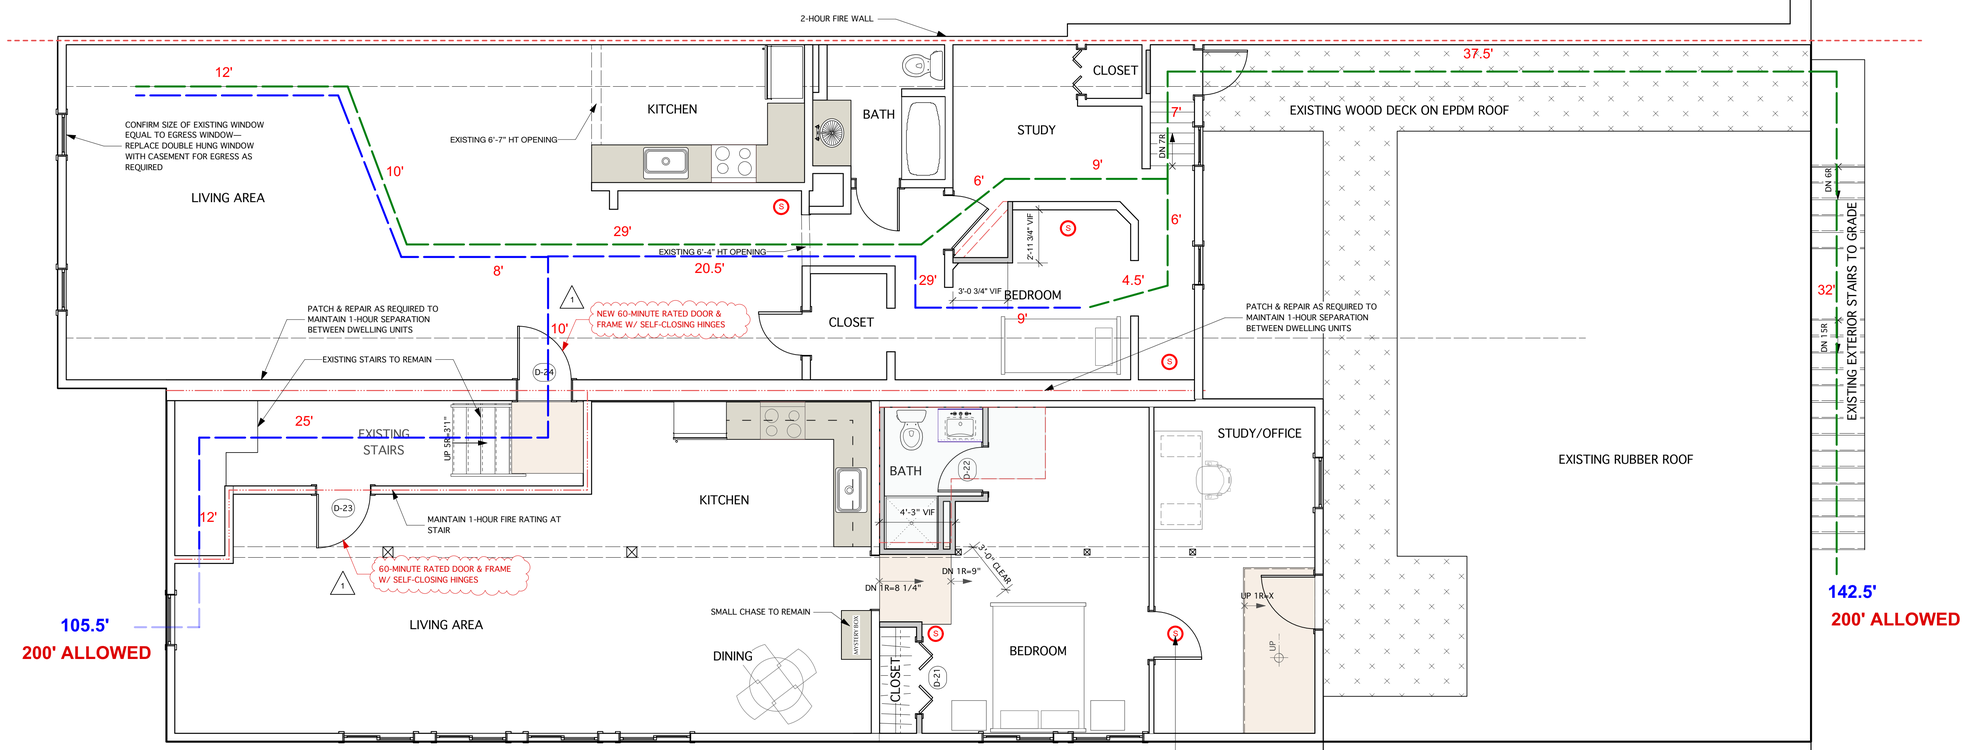

2 LIFE SAFETY PLAN - SECOND FLOOR
Scale: 1/4" = 1'-0"

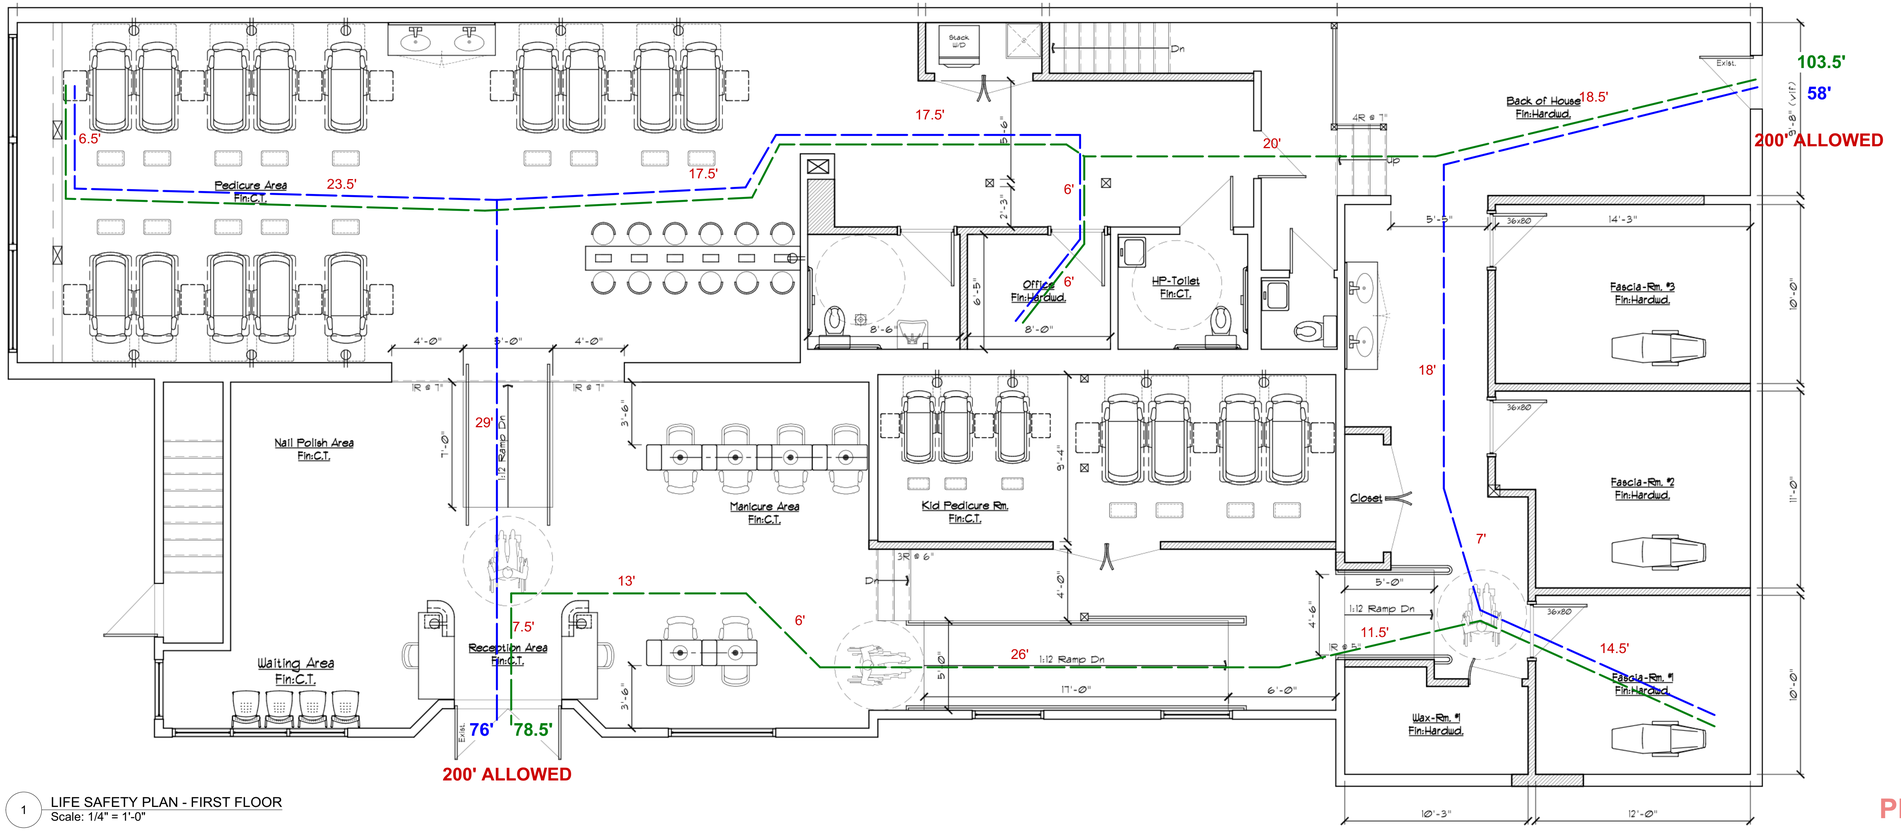

1 LIFE SAFETY PLAN - FIRST FLOOR
Scale: 1/4" = 1'-0"

PERMIT SET

architecture + vina design inc engineering
423 Park Ave, Worcester, MA 01610
Tel: 774.239.3657 Fax: 508.753.6542
Email: vinadesign2008@gmail.com

PROJECT
Renovation

Millenia Nails & Spa-II
669 Forest Avenue
Portland, ME

LICENSED ARCHITECT
CAROL A. MORRISSETTE
No. 3769
STATE OF MAINE

RESIDENTIAL DESIGN STUDIO, LLC
Carol A. Morrissette
90 Woodford Street
Portland, Maine 04103
T 207.699.4184 C 207.671.7965

RESIDENTIAL DESIGN STUDIO

LIFE SAFETY PLANS

Revisions	Date
Revision-1 (1)	01/07/16
Revision-2	

Scale	AS NOTED
Drawn / Check by	AC/CAM
Date	11/24/15
Job No.	15.78

A1-0