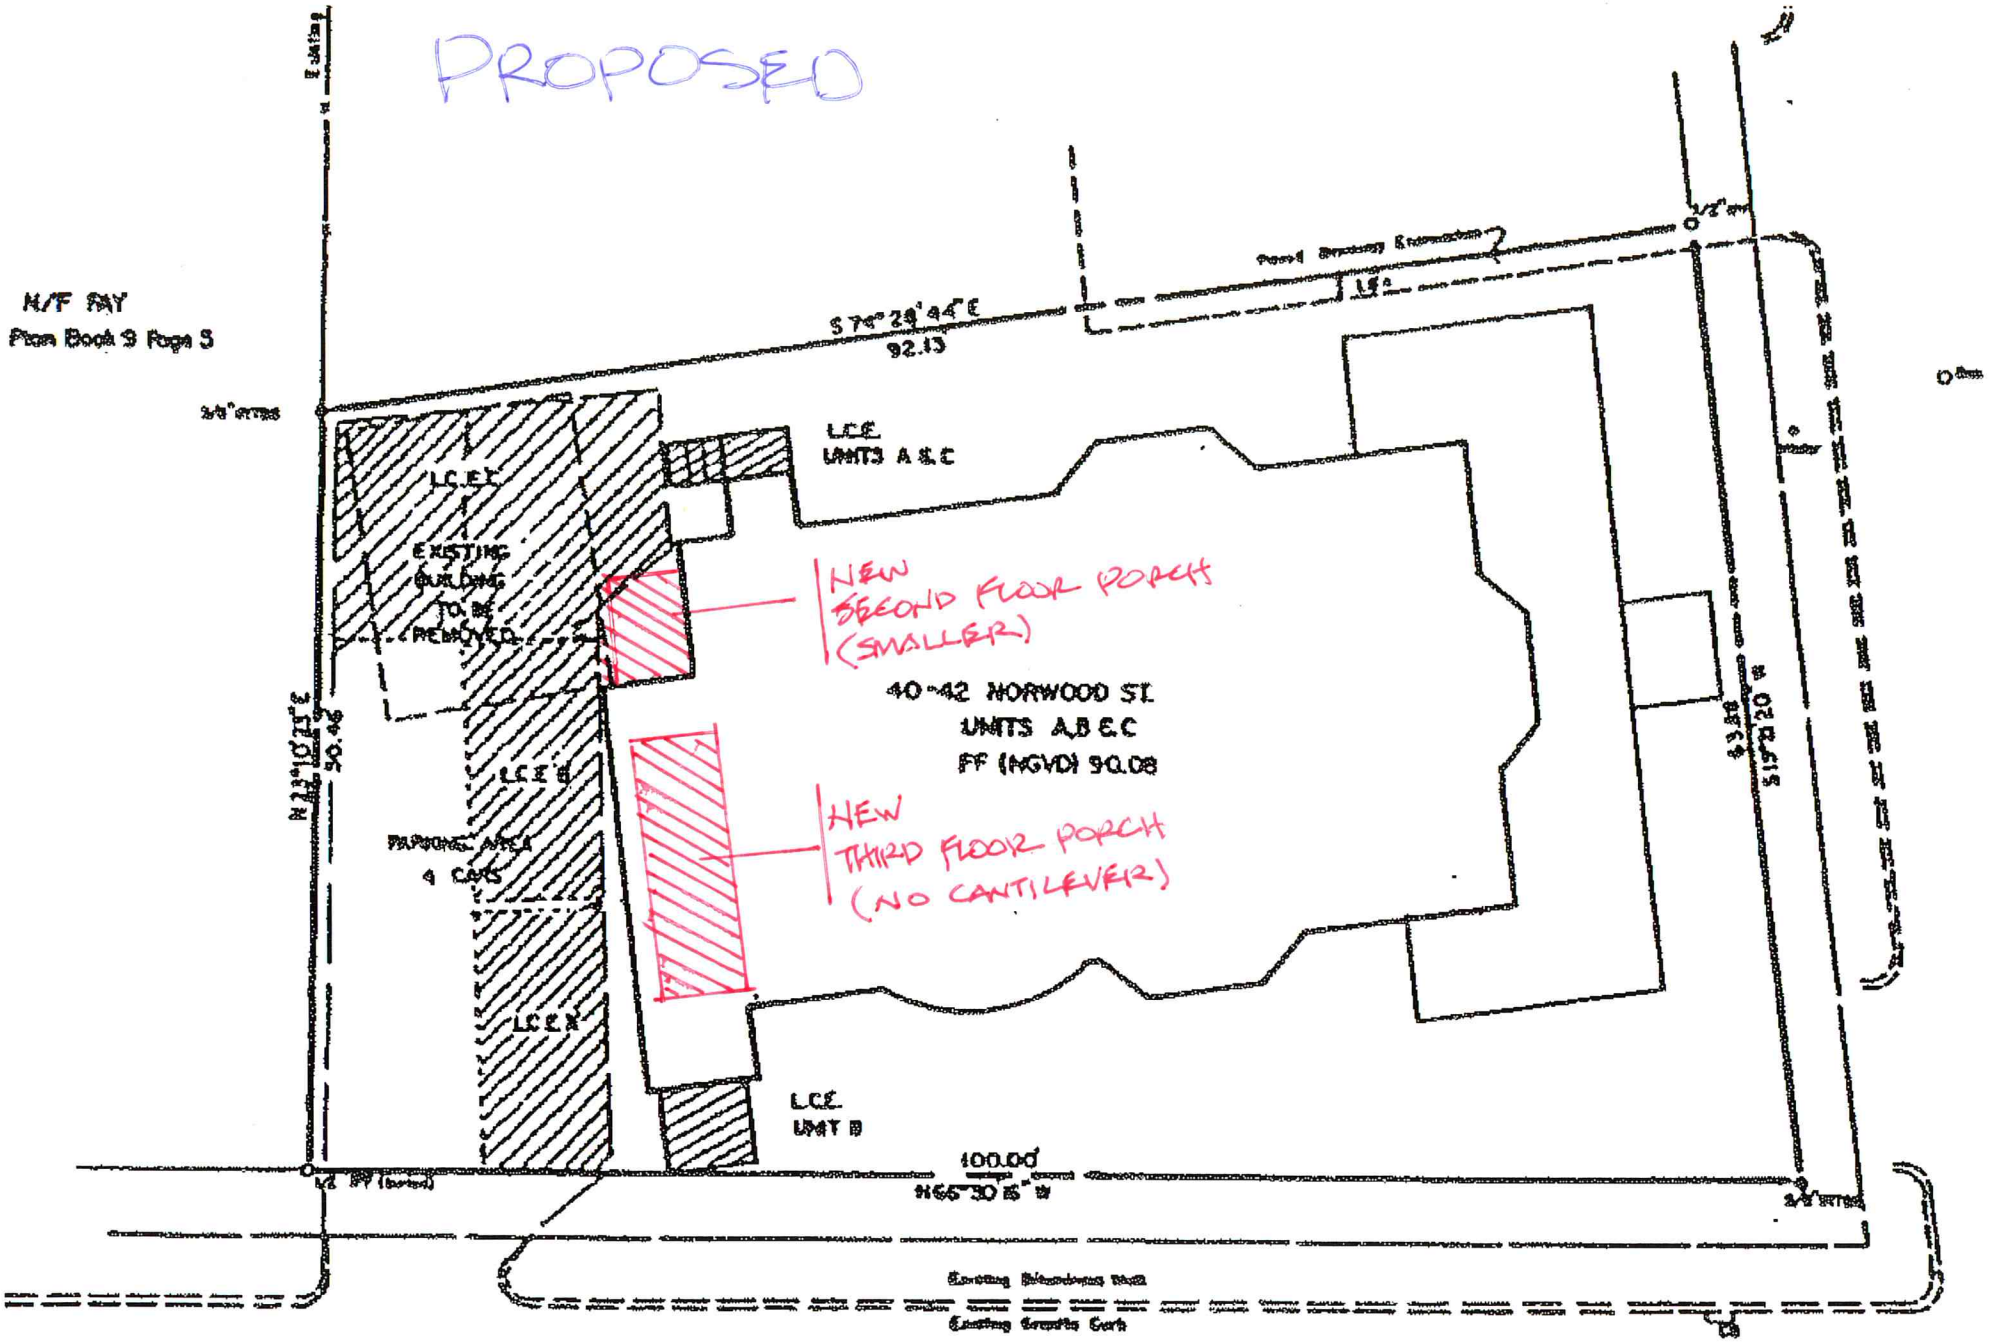
PROPOSED
N/F RAY
Plan Book 9 Page 5
S 74° 28' 44" E
92.13
LCE
UNITS A & C
LCE
EXISTING BUILDING TO BE REMOVED
NEW SECOND FLOOR PORCH (SMALLER)
40-42 NORWOOD ST.
UNITS A,B & C
FF (NGVD) 90.08
NEW THIRD FLOOR PORCH (NO CANTILEVER)
LCE B
PARKING AREA 4 CARS
LCE A
LCE
UNIT B
100.00'
N66° 30' 15" W
40 NORWOOD ST.
PORTLAND, ME.

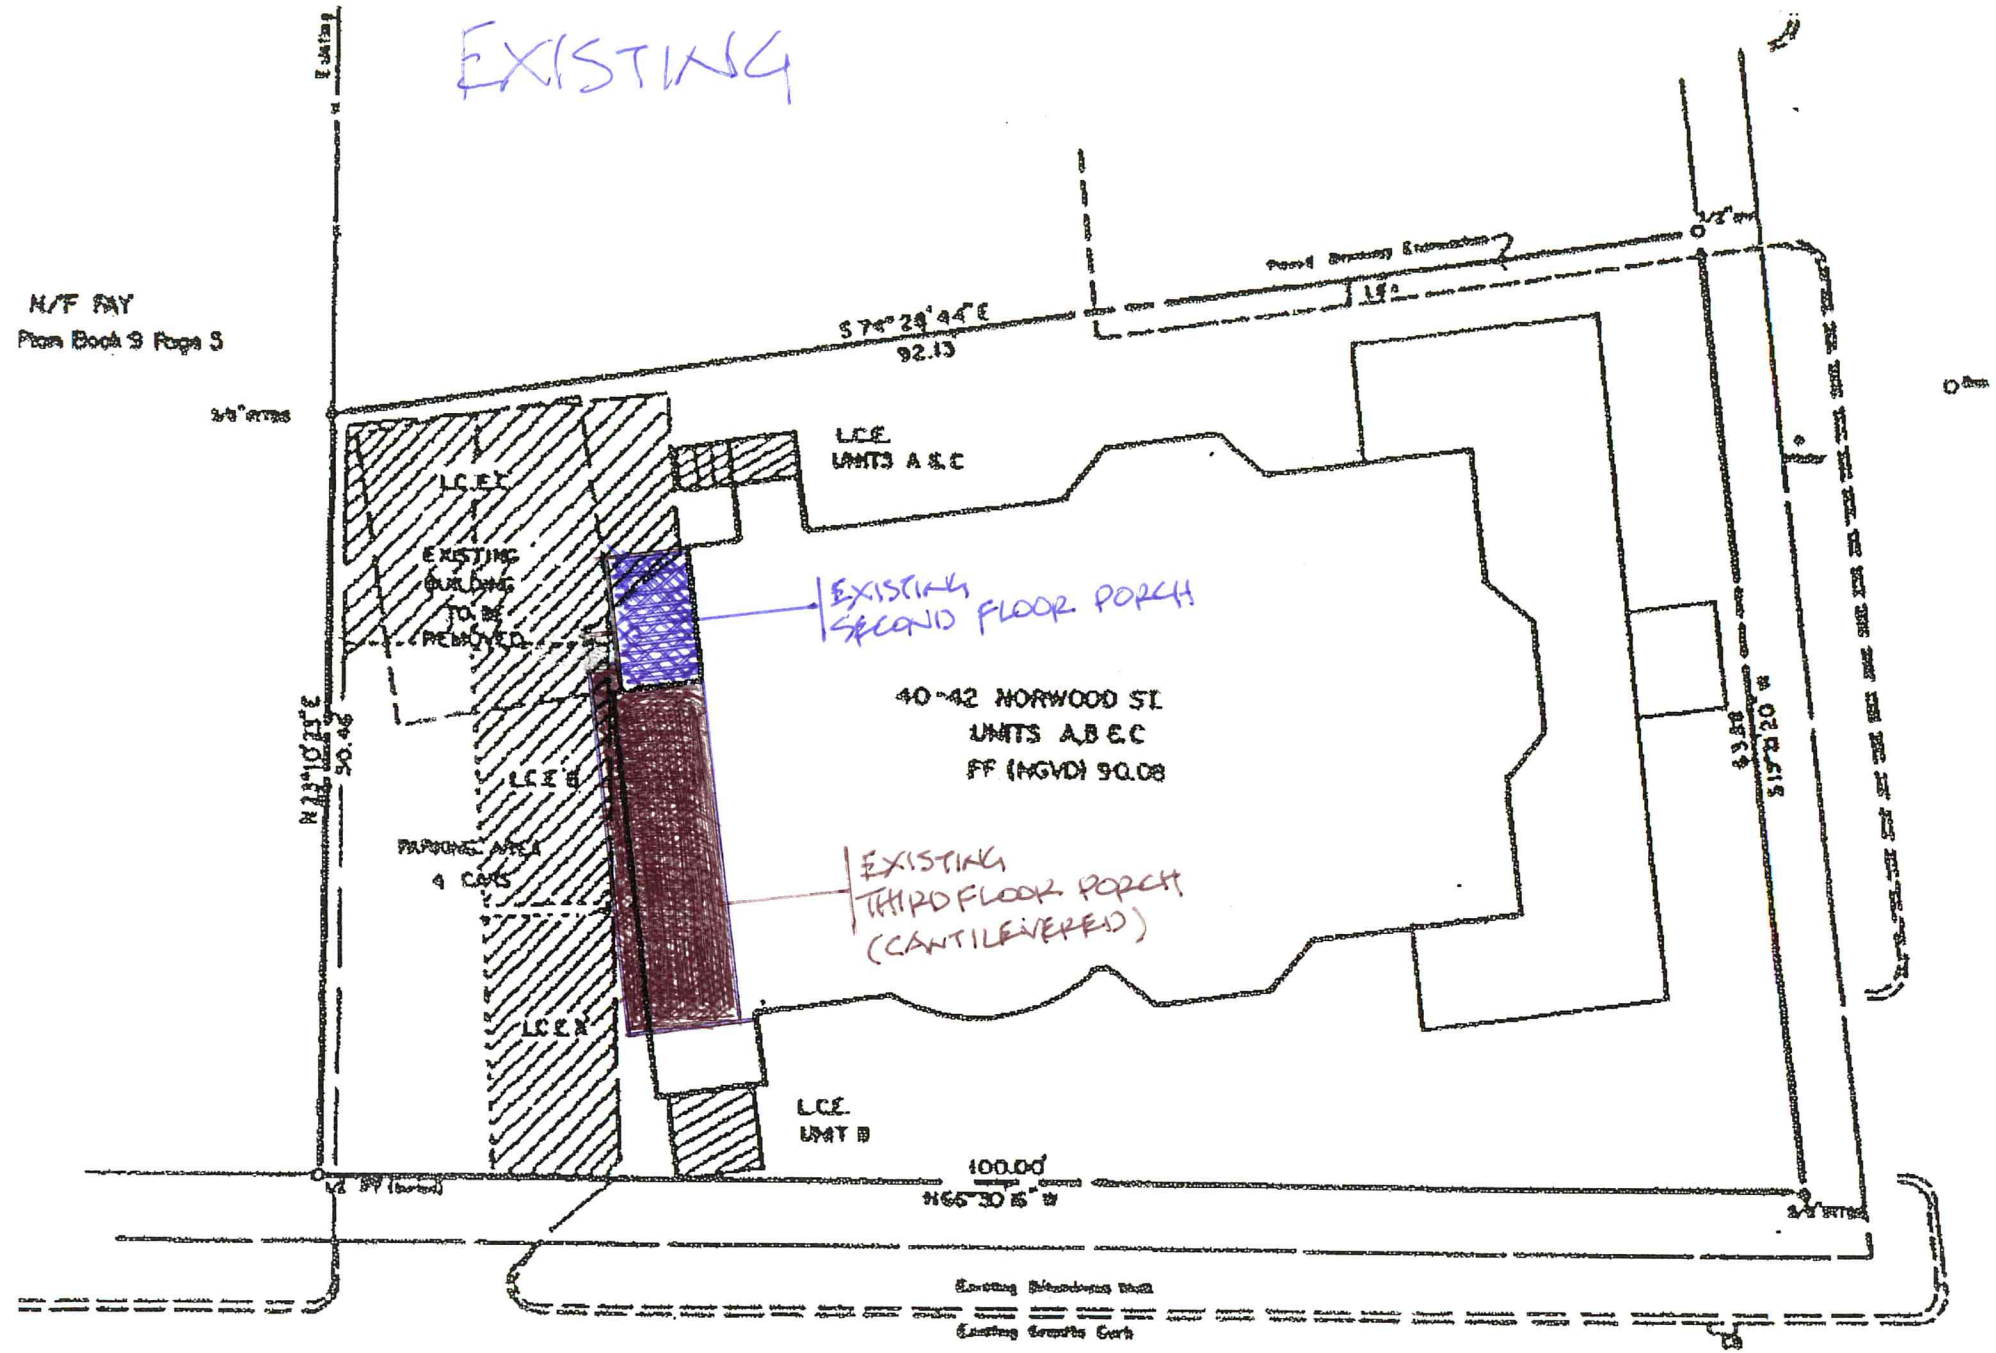
EXISTING
N/F RAY
Plan Book 9 Page 5
S 74° 28' 44" E
92.13
LCE
UNITS A & C
LCE
EXISTING BUILDING TO BE REMOVED
EXISTING SECOND FLOOR PORCH
40-42 NORWOOD ST
UNITS A,B & C
FF (NGVD) 90.08
EXISTING THIRD FLOOR PORCH (CANTILEVERED)
N 15° 10' 57" W
90.46
LCE B
PARKING AREA
4 CARS
LCE A
LCE
UNIT B
100.00'
N 65° 30' 15" W
40 NORWOOD ST.
PORTLAND, ME