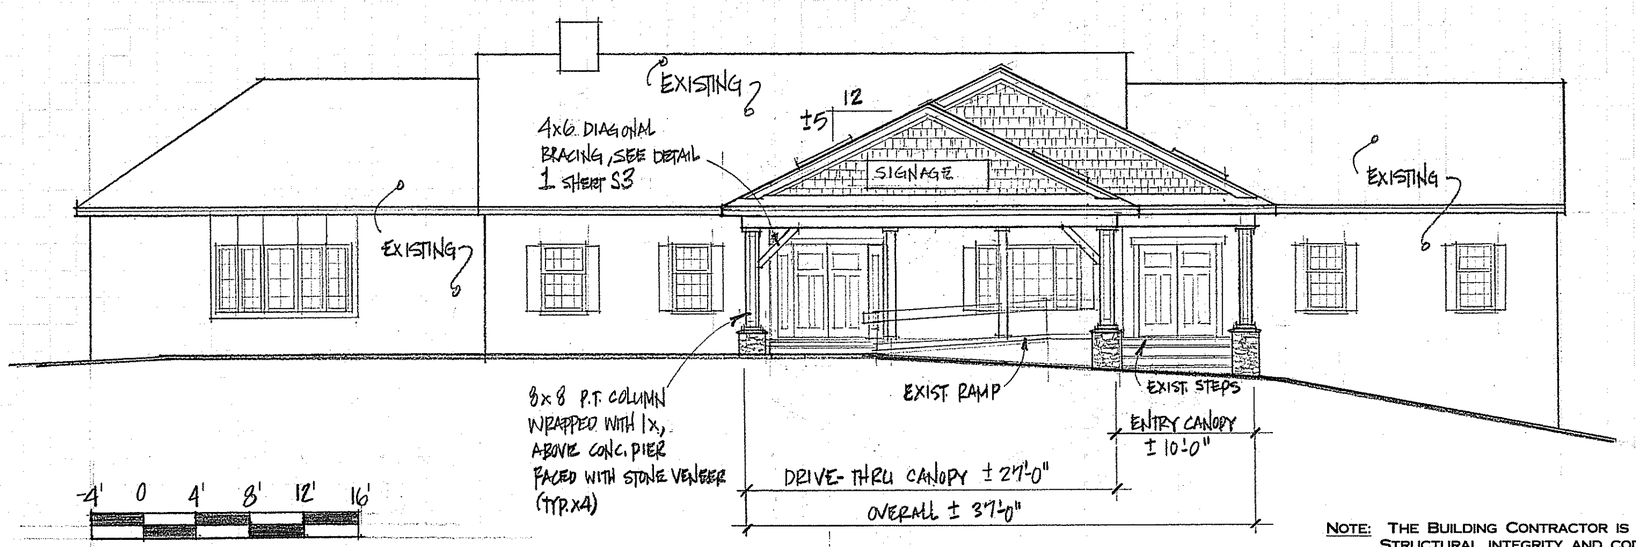

-4' 0 4' 8' 12' 16'

GRAPHIC SCALE 1/8"=1'-0"

FRONT ELEVATION

SCALE: 1/8"=1'-0"

NOTE: THE BUILDING CONTRACTOR IS RESPONSIBLE FOR ENSURING STRUCTURAL INTEGRITY AND CODE COMPLIANCE.

© 2017 JOINER DESIGN CO., ALL RIGHTS RESERVED. REPRODUCTION AND RE-USE OF THESE PLANS, EITHER IN WHOLE OR IN PART, INCLUDING ANY FORM AND/OR PREPARATION OF DERIVATIVE WORKS, IS STRICTLY PROHIBITED. ALL DESIGNS ARE A LICENSED PRODUCT, SUBJECT TO A ONE-TIME USE. JOINER DESIGN CO. IS THE COPYRIGHT OWNER GRANTING A LIMITED, NON-EXCLUSIVE, NON-TRANSFERABLE LICENSE TO BUILD ONE AND ONLY ONE STRUCTURE.

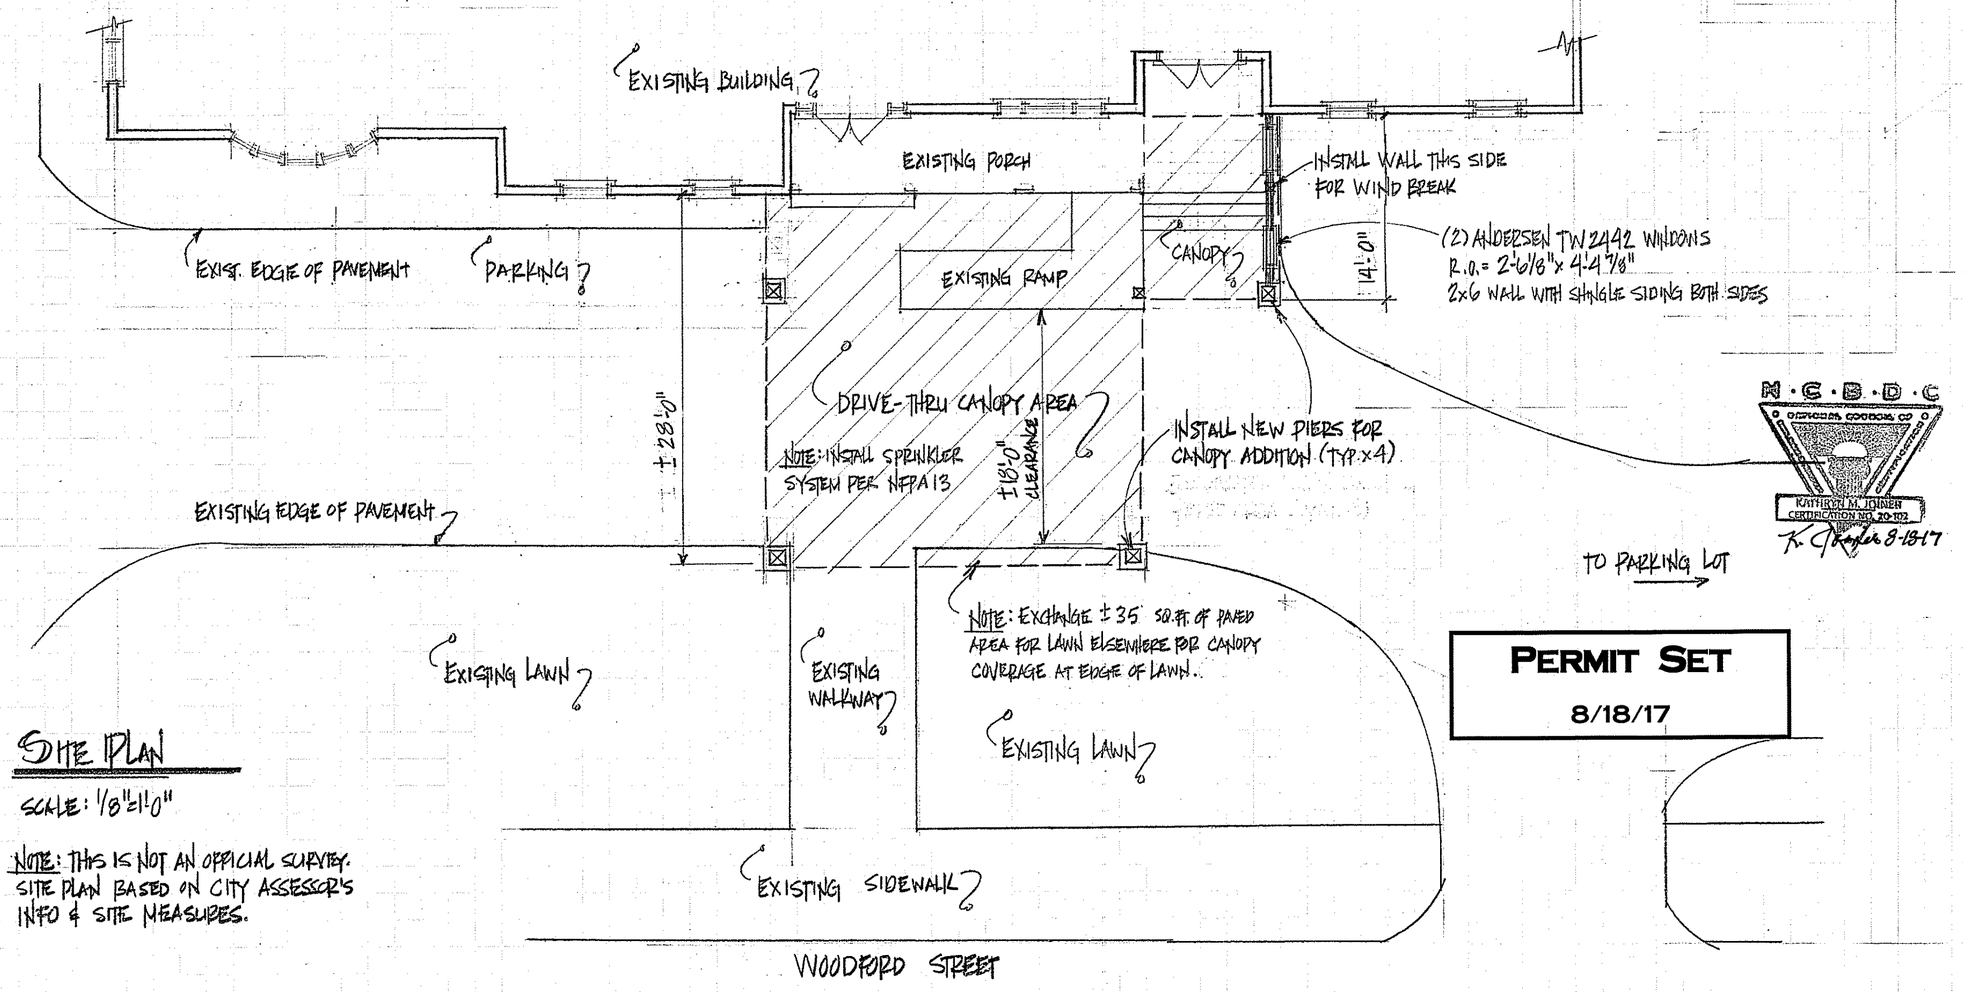

PERMIT SET

8/18/17

SITE PLAN

SCALE: 1/8"=1'-0"

NOTE: THIS IS NOT AN OFFICIAL SURVEY. SITE PLAN BASED ON CITY ASSESSOR'S INFO & SITE MEASURES.

REVISIONS
6-26-17
8-18-17

JOINER DESIGN CO.
KATHRYN M. JOINER, AIBD
CERTIFIED PROFESSIONAL BUILDING DESIGNER
475 PLEASANT STREET SUITE 27
LEWISTON, ME 04240 207-783-7021
WWW.JOINERDESIGN.COM

A|I B|D

PROJECT:
JONES, RICH AND BARNES
ENTRANCE CANOPY ADDITION
199 WOODFORD STREET
PORTLAND, MAINE

TITLE: ELEVATION & SITE PLAN

DATE: 5-16-17

DR.BY: KMJ

SCALE: 1/8"=1'-0"

JOB#: C-566

SHEET: A1