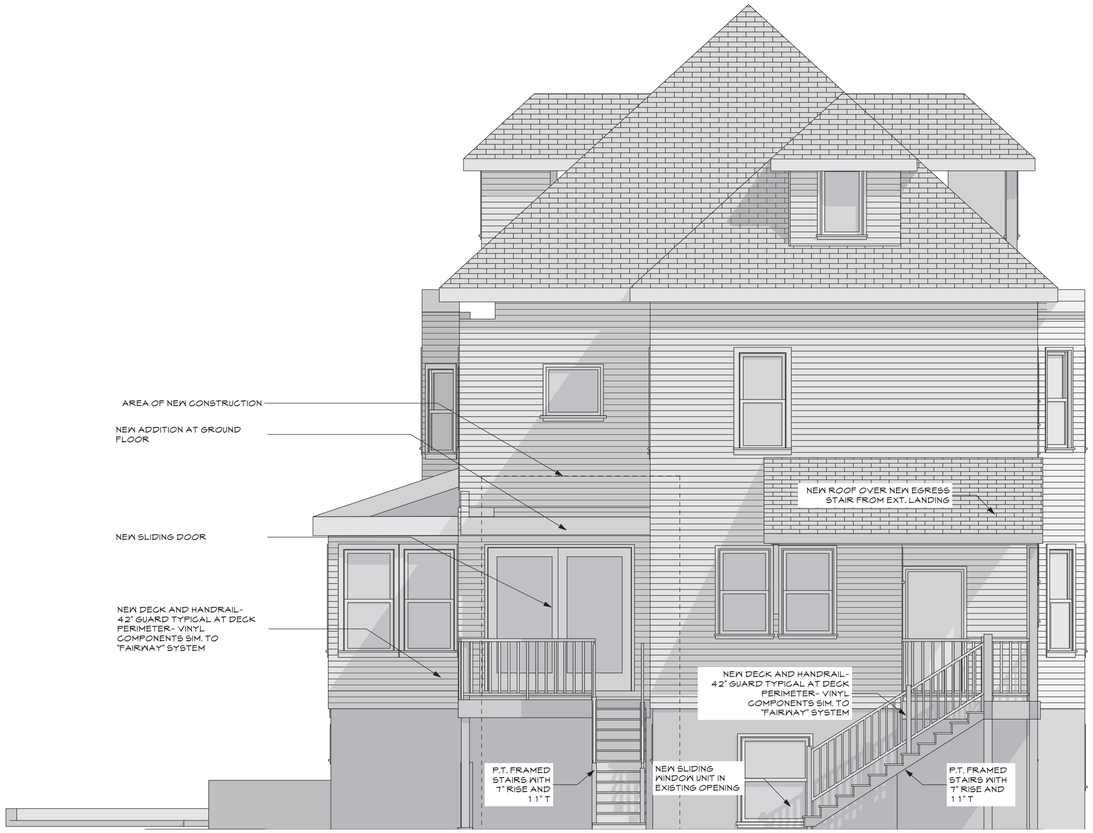

2 A2.1 Sunroom Add. & Open Deck
SCALE: 1/4" = 1'-0"

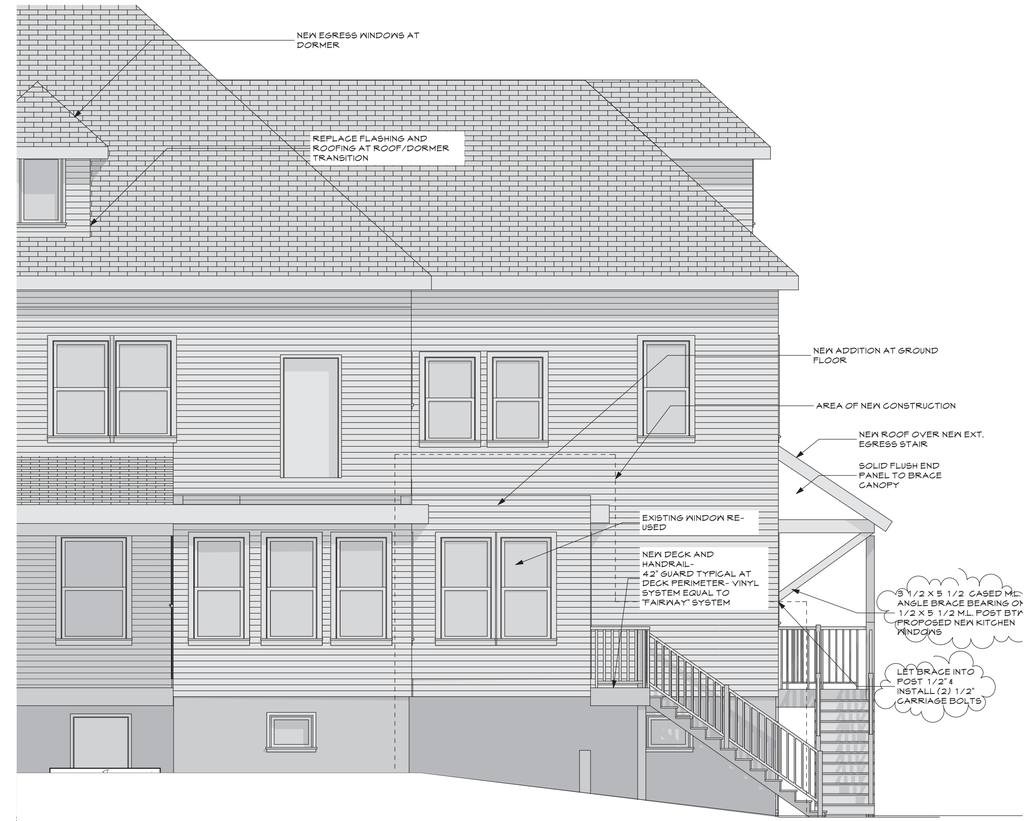

1 A2.1 Sunrm. Add. & Open Deck
SCALE: 1/4" = 1'-0"

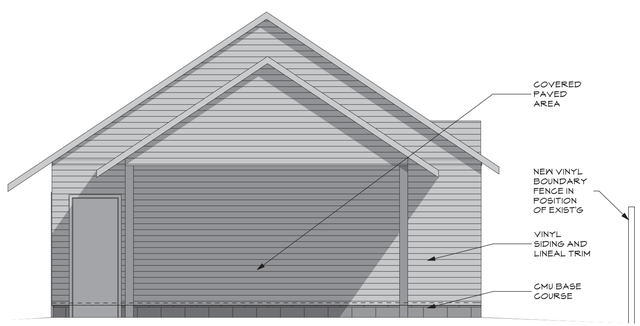

1 A2.1 Sunroom Elevation
SCALE: 1/4" = 1'-0"

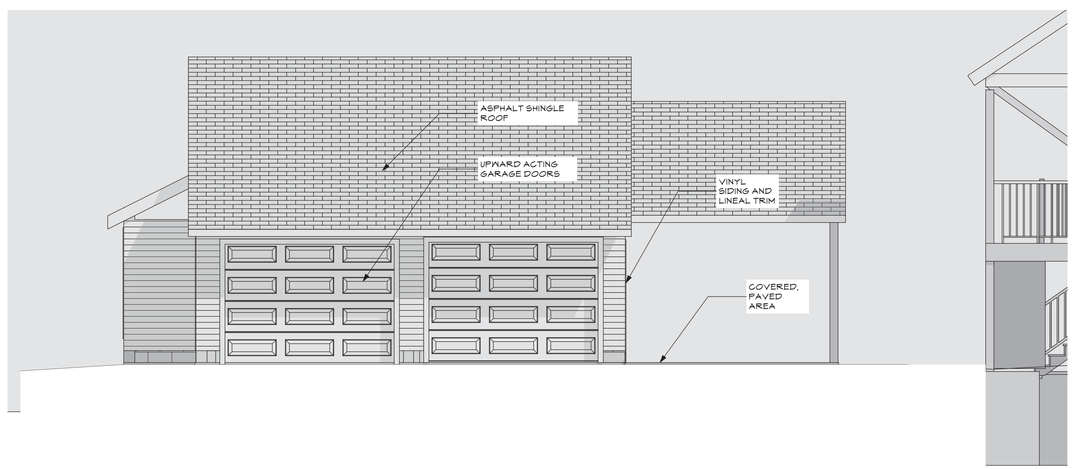

3 A2.1 Garage/Screen Room
SCALE: 1/4" = 1'-0"

THIS DRAWING IS AN INSTRUMENT OF SERVICE AND SHALL REMAIN THE PROPERTY OF WHIPPLE CALLENDER ARCHITECTS. IT SHALL NOT BE USED FOR ANY OTHER PURPOSE THAT FOR WHICH IT IS SPECIFICALLY FURNISHED

Plymouth House

Portland, MAINE

145 Glenwood Avenue

LICENSED ARCHITECT JOSEPH A. DELANEY #1722 STATE OF MAINE

WHIPPLE — CALLENDER ARCHITECTS

136 PLEASANT AVE.
PORTLAND, ME 04103
P 207.775.2696
F 207.775.3631
www.whipplecallender.com

MARK	DATE	DESCRIPTION

DATE: 5.31.13 REVISION
CHECKED BY: JAD
DRAWN BY: JAD
JOB: 01-2013
SHEET TITLE: EXTERIOR ELEVATIONS

A2.1