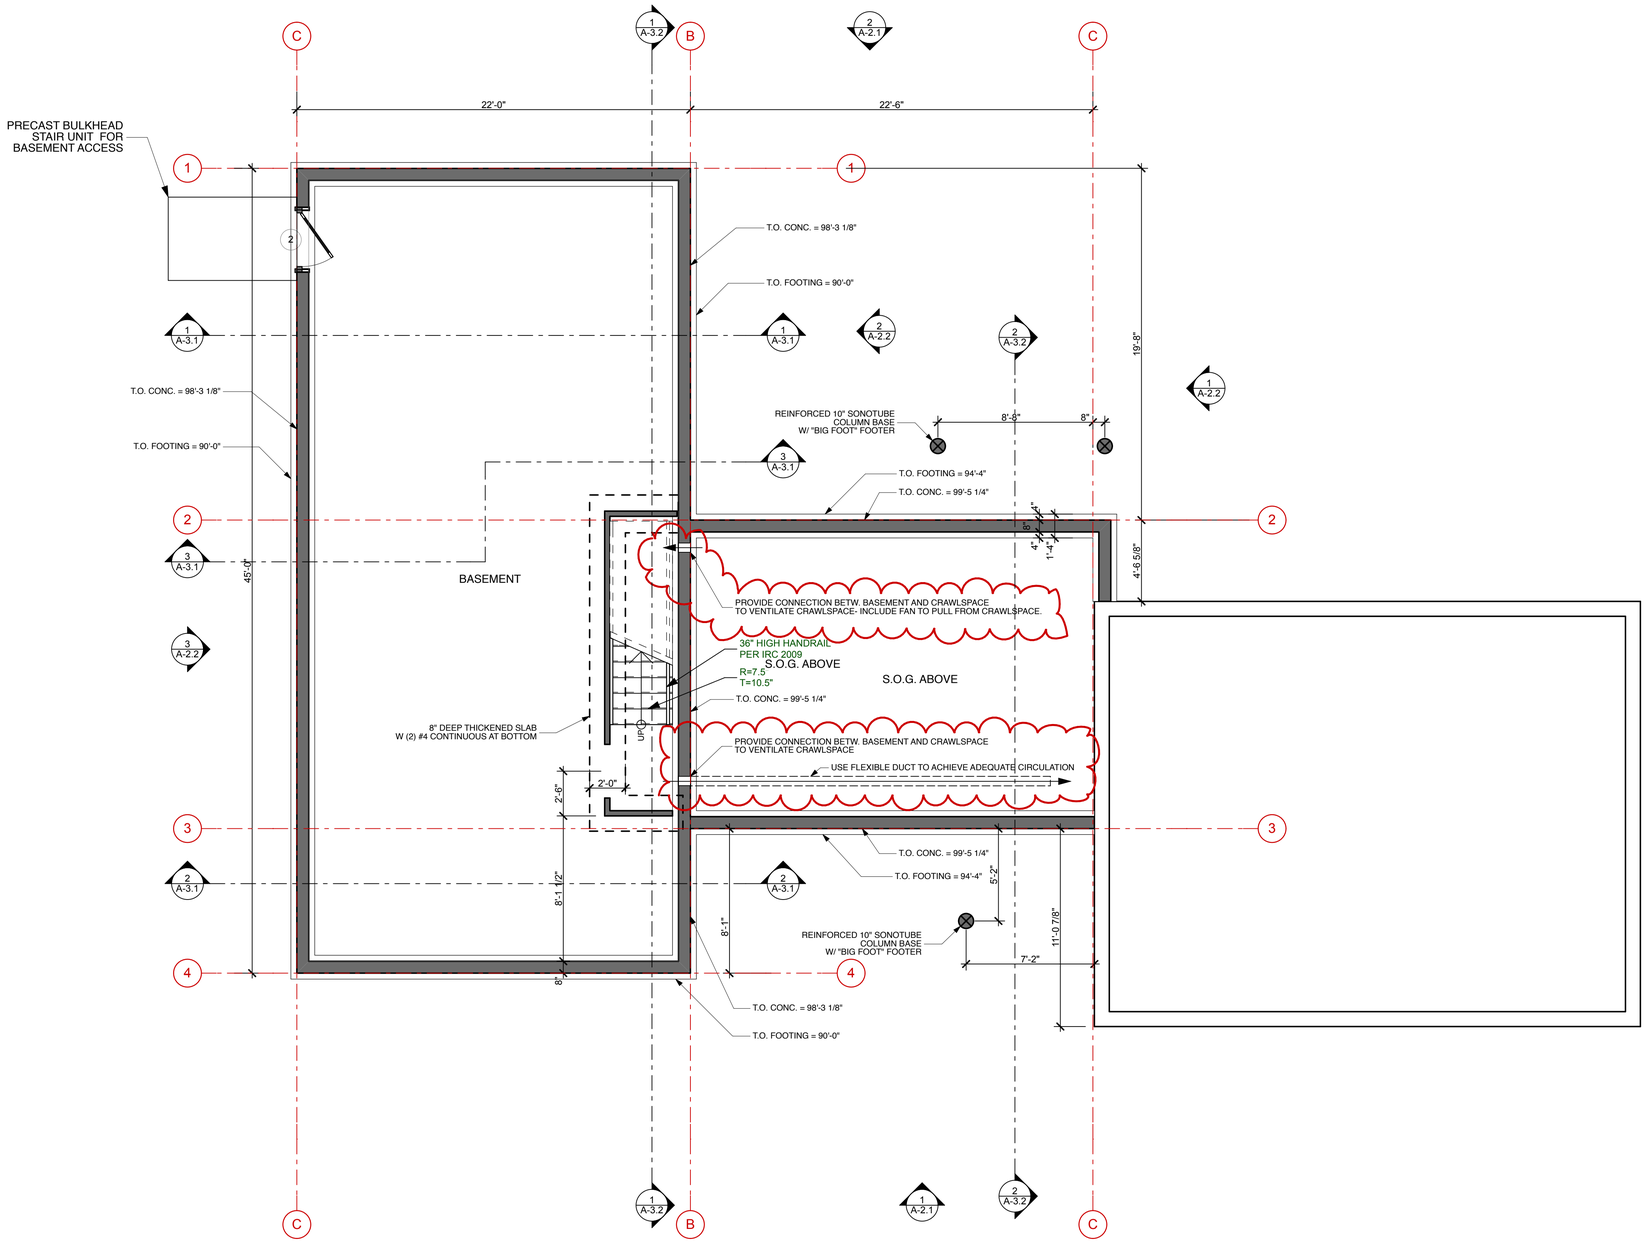

1 FOUNDATION PLAN
SCALE: 1/4" = 1'-0"

0 2' 4' 8'

KAPLAN THOMPSON
ARCHITECTS
424 FORE ST., PORTLAND, ME 04101
207-842-2888 FAX:842-2828

PERMIT DRAWINGS

LICENSED ARCHITECT
JAMES JESSE THOMPSON
No. 3275
STATE OF MAINE

PROJECT:
BERKELEY ST. ADDITION
ERIC LARSSON & JEAN TALBOT
65 BERKELEY STREET
PORTLAND, MAINE

DRAWING: FOUNDATION PLAN
SCALE:
DRAWN BY: RZT / JB
DATE: JULY 17, 2015
REVISED: SEPTEMBER 23, 2015

A-1.1